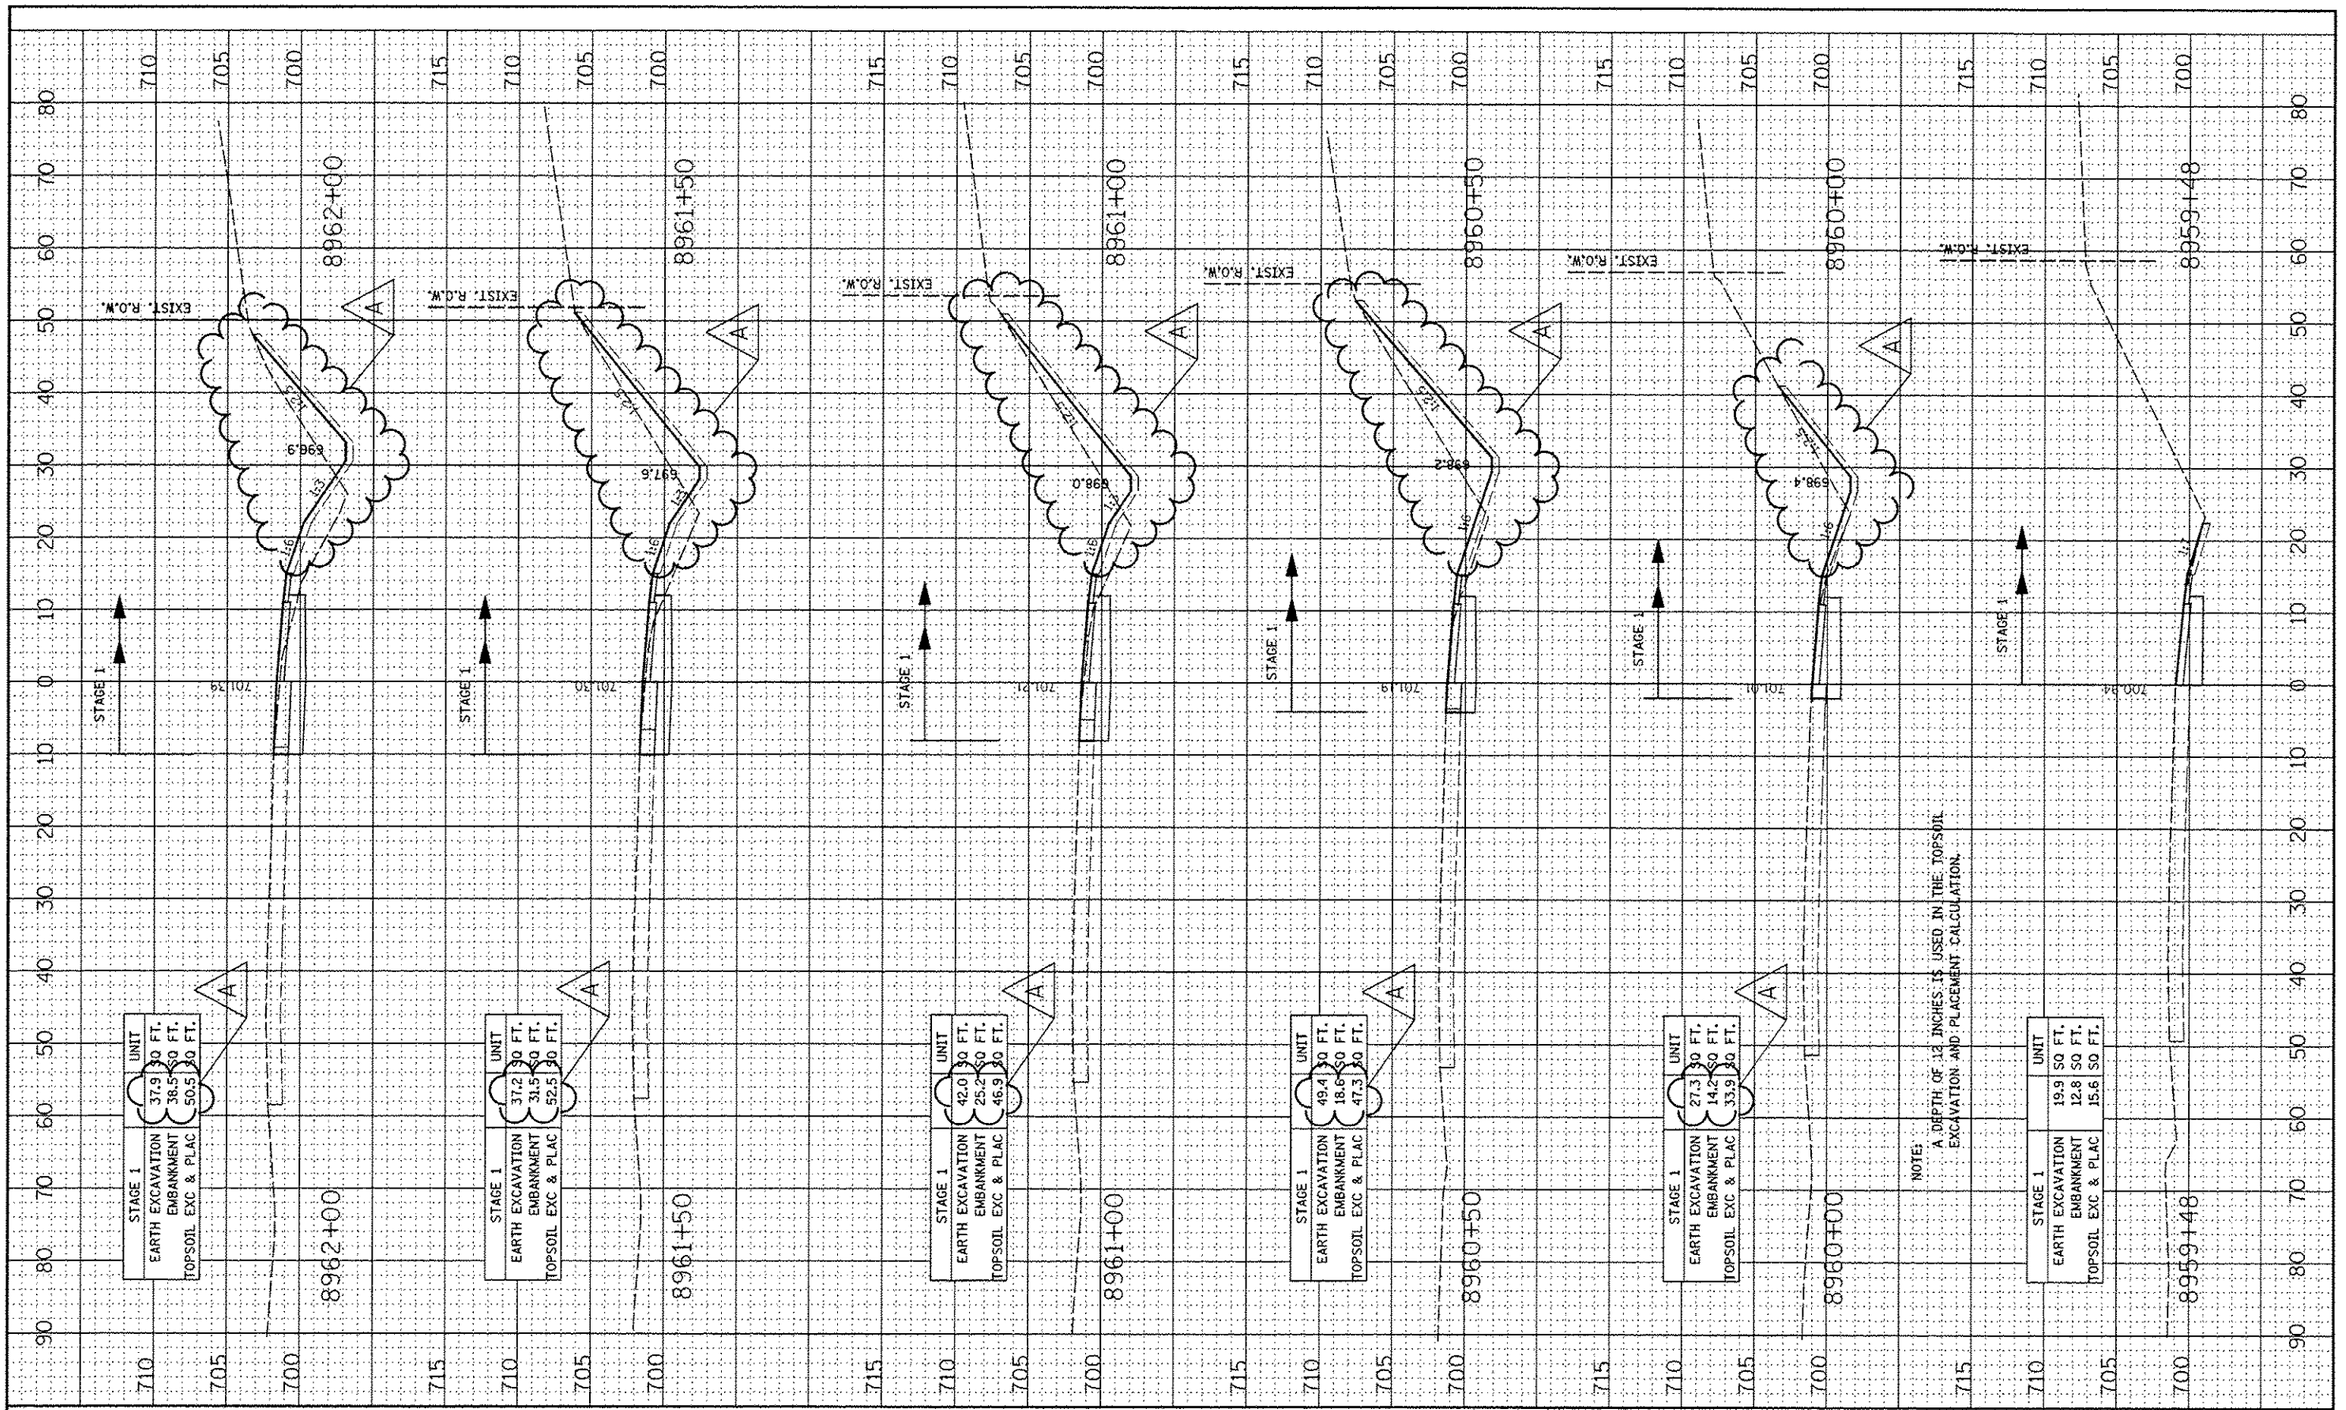

FILE NAME = $FILEL$	USER NAME = $USER$	DESIGNED - RTA	REVISED - ADDENDUM A 12/17/2012	STATE OF ILLINOIS DEPARTMENT OF TRANSPORTATION	CROSS SECTIONS RAMP B – STAGE 1 THRU 4	F.A.P. RTE. 338	SECTION (112 & 113) WRS-5	COUNTY DUPAGE	TOTAL SHEETS 963 / SHEET NO. 835
		DRAWN - KES	REVISED -						
	PLOT SCALE = $SCALE$	CHECKED - PJO	REVISED -						
	PLOT DATE = $DATE$	DATE - 10/15/2012	REVISED -		SCALE: SHEET NO. 1 OF 7 SHEETS STA. 8959+47.92 TO STA. 8962+00	FED. ROAD DIST. NO.	ILLINOIS	FED. AID PROJECT	CONTRACT NO. 60131