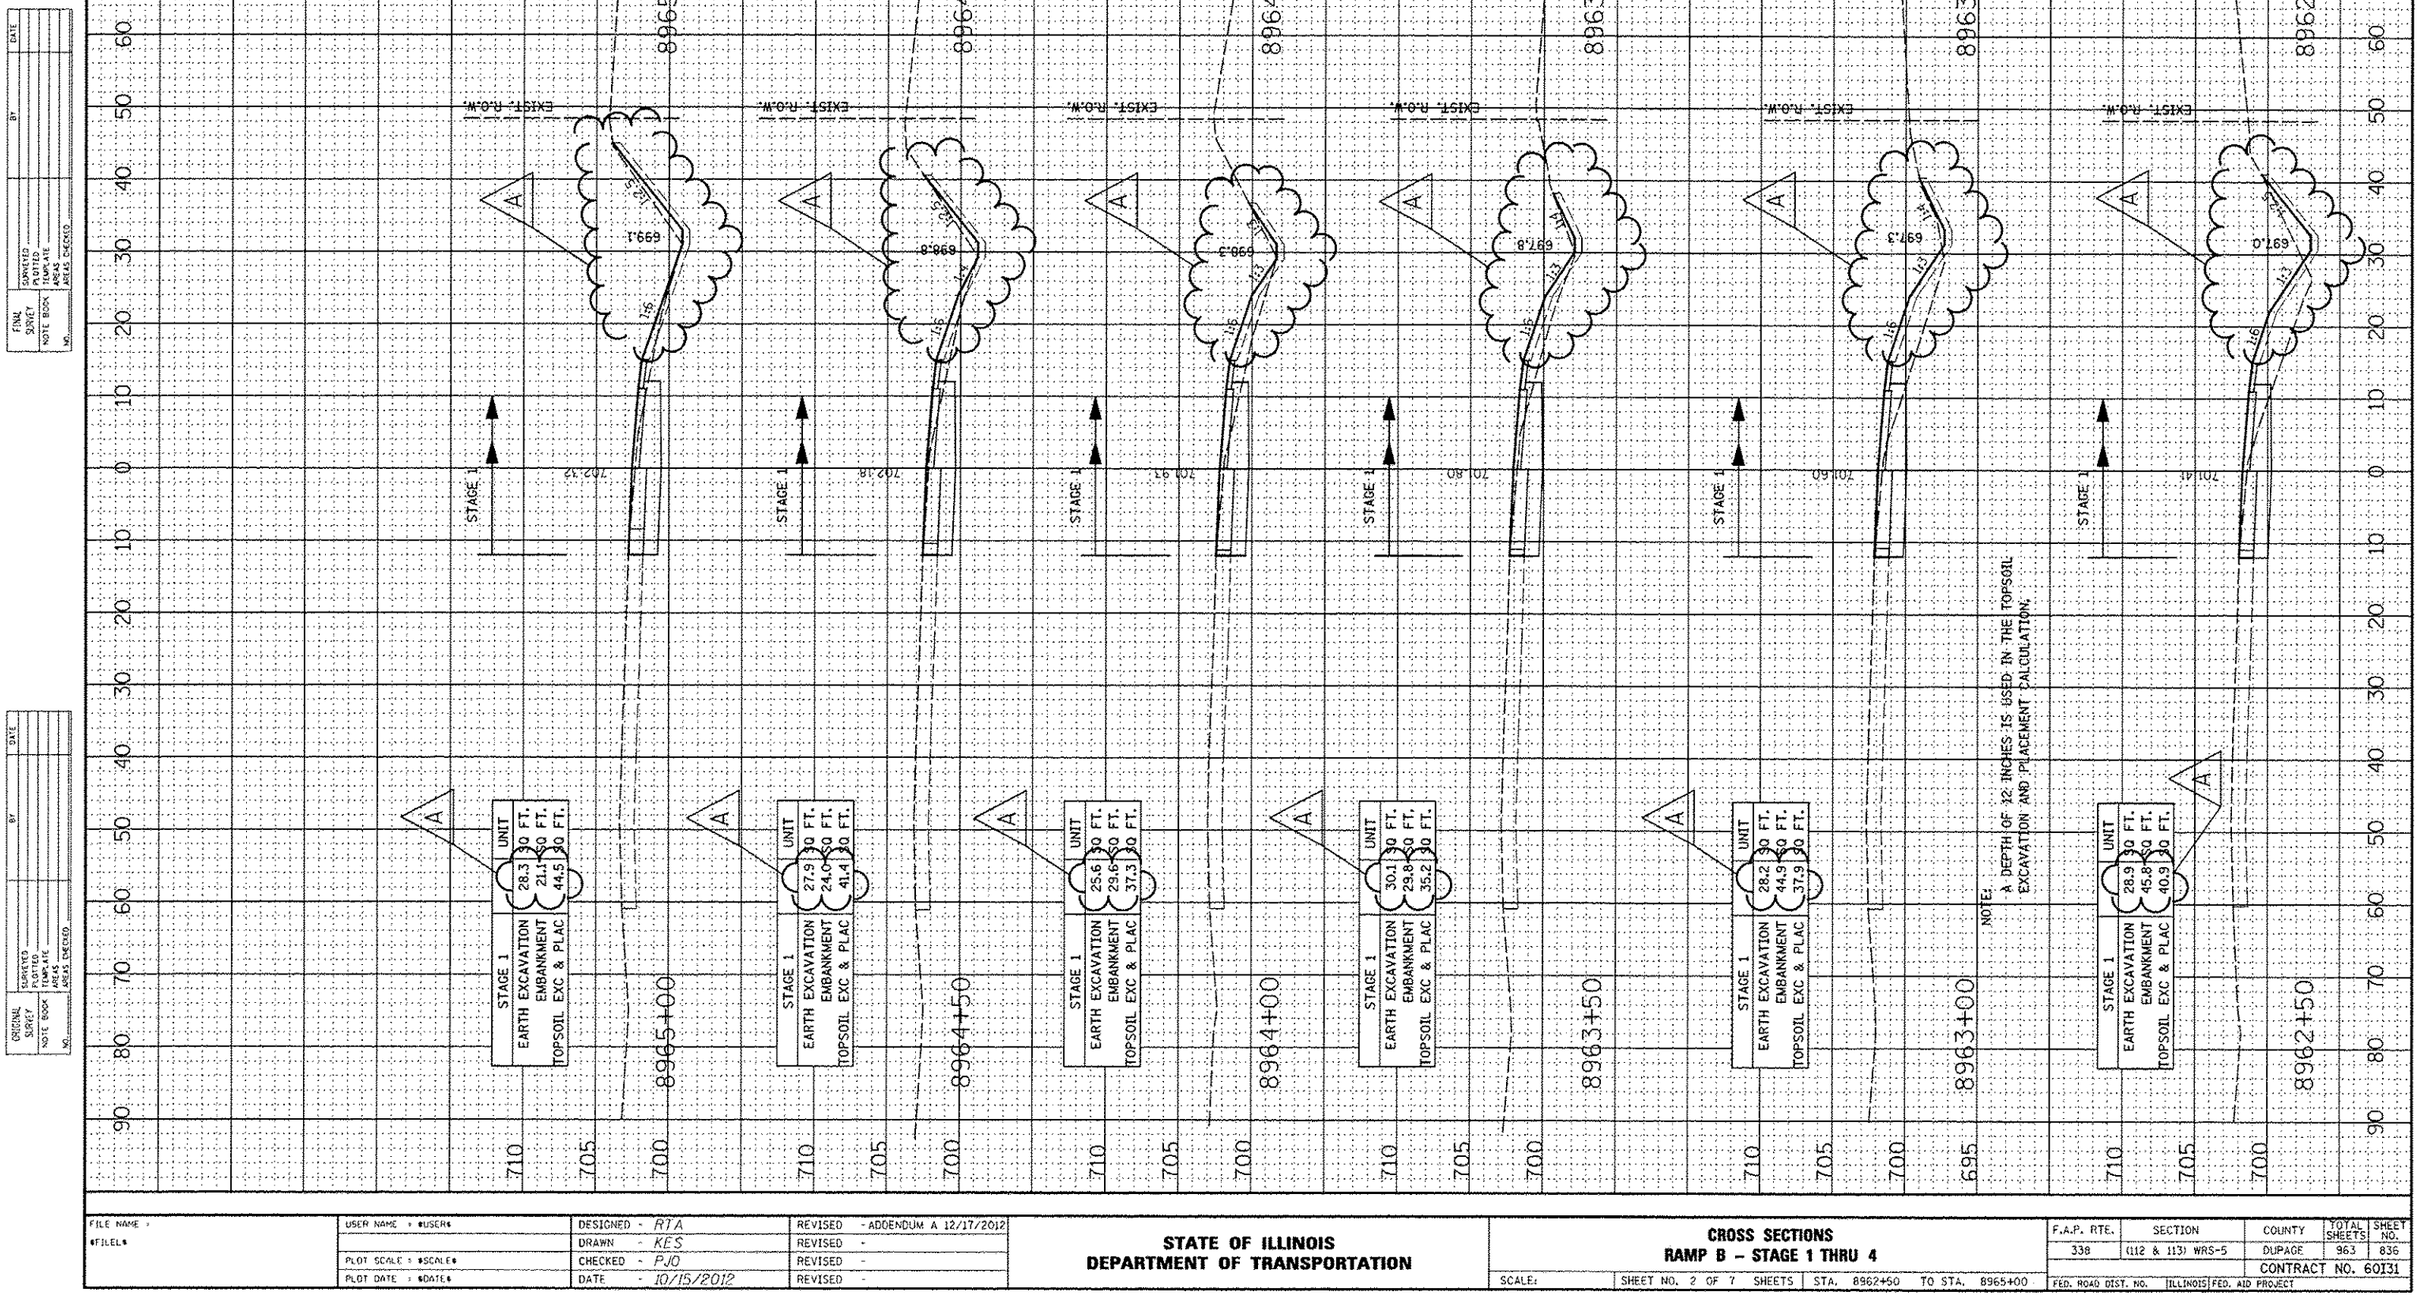

FILE NAME = #FILE1#	USER NAME = #USER#	DESIGNED - RTA	REVISED - ADDENDUM A 12/17/2012	STATE OF ILLINOIS DEPARTMENT OF TRANSPORTATION	CROSS SECTIONS RAMP B – STAGE 1 THRU 4
		DRAWN - KES	REVISED -		
	PLOT SCALE = #SCALE#	CHECKED - PJO	REVISED -		SCALE: SHEET NO. 2 OF 7 SHEETS STA. 8962+50 TO STA. 8965+00
	PLOT DATE = #DATE#	DATE - 10/15/2012	REVISED -		

F.A.P. RTE.	SECTION	COUNTY	TOTAL SHEETS	SHEET NO.
338	(112 & 113) WRS-5	DUPAGE	963	836
		CONTRACT NO. 60I31		
FED. ROAD DIST. NO.	ILLINOIS	FED. AID PROJECT		