NOTE:
A DEPTH OF 12 INCHES IS USED IN THE TOPSOIL EXCAVATION AND PLACEMENT CALCULATION.

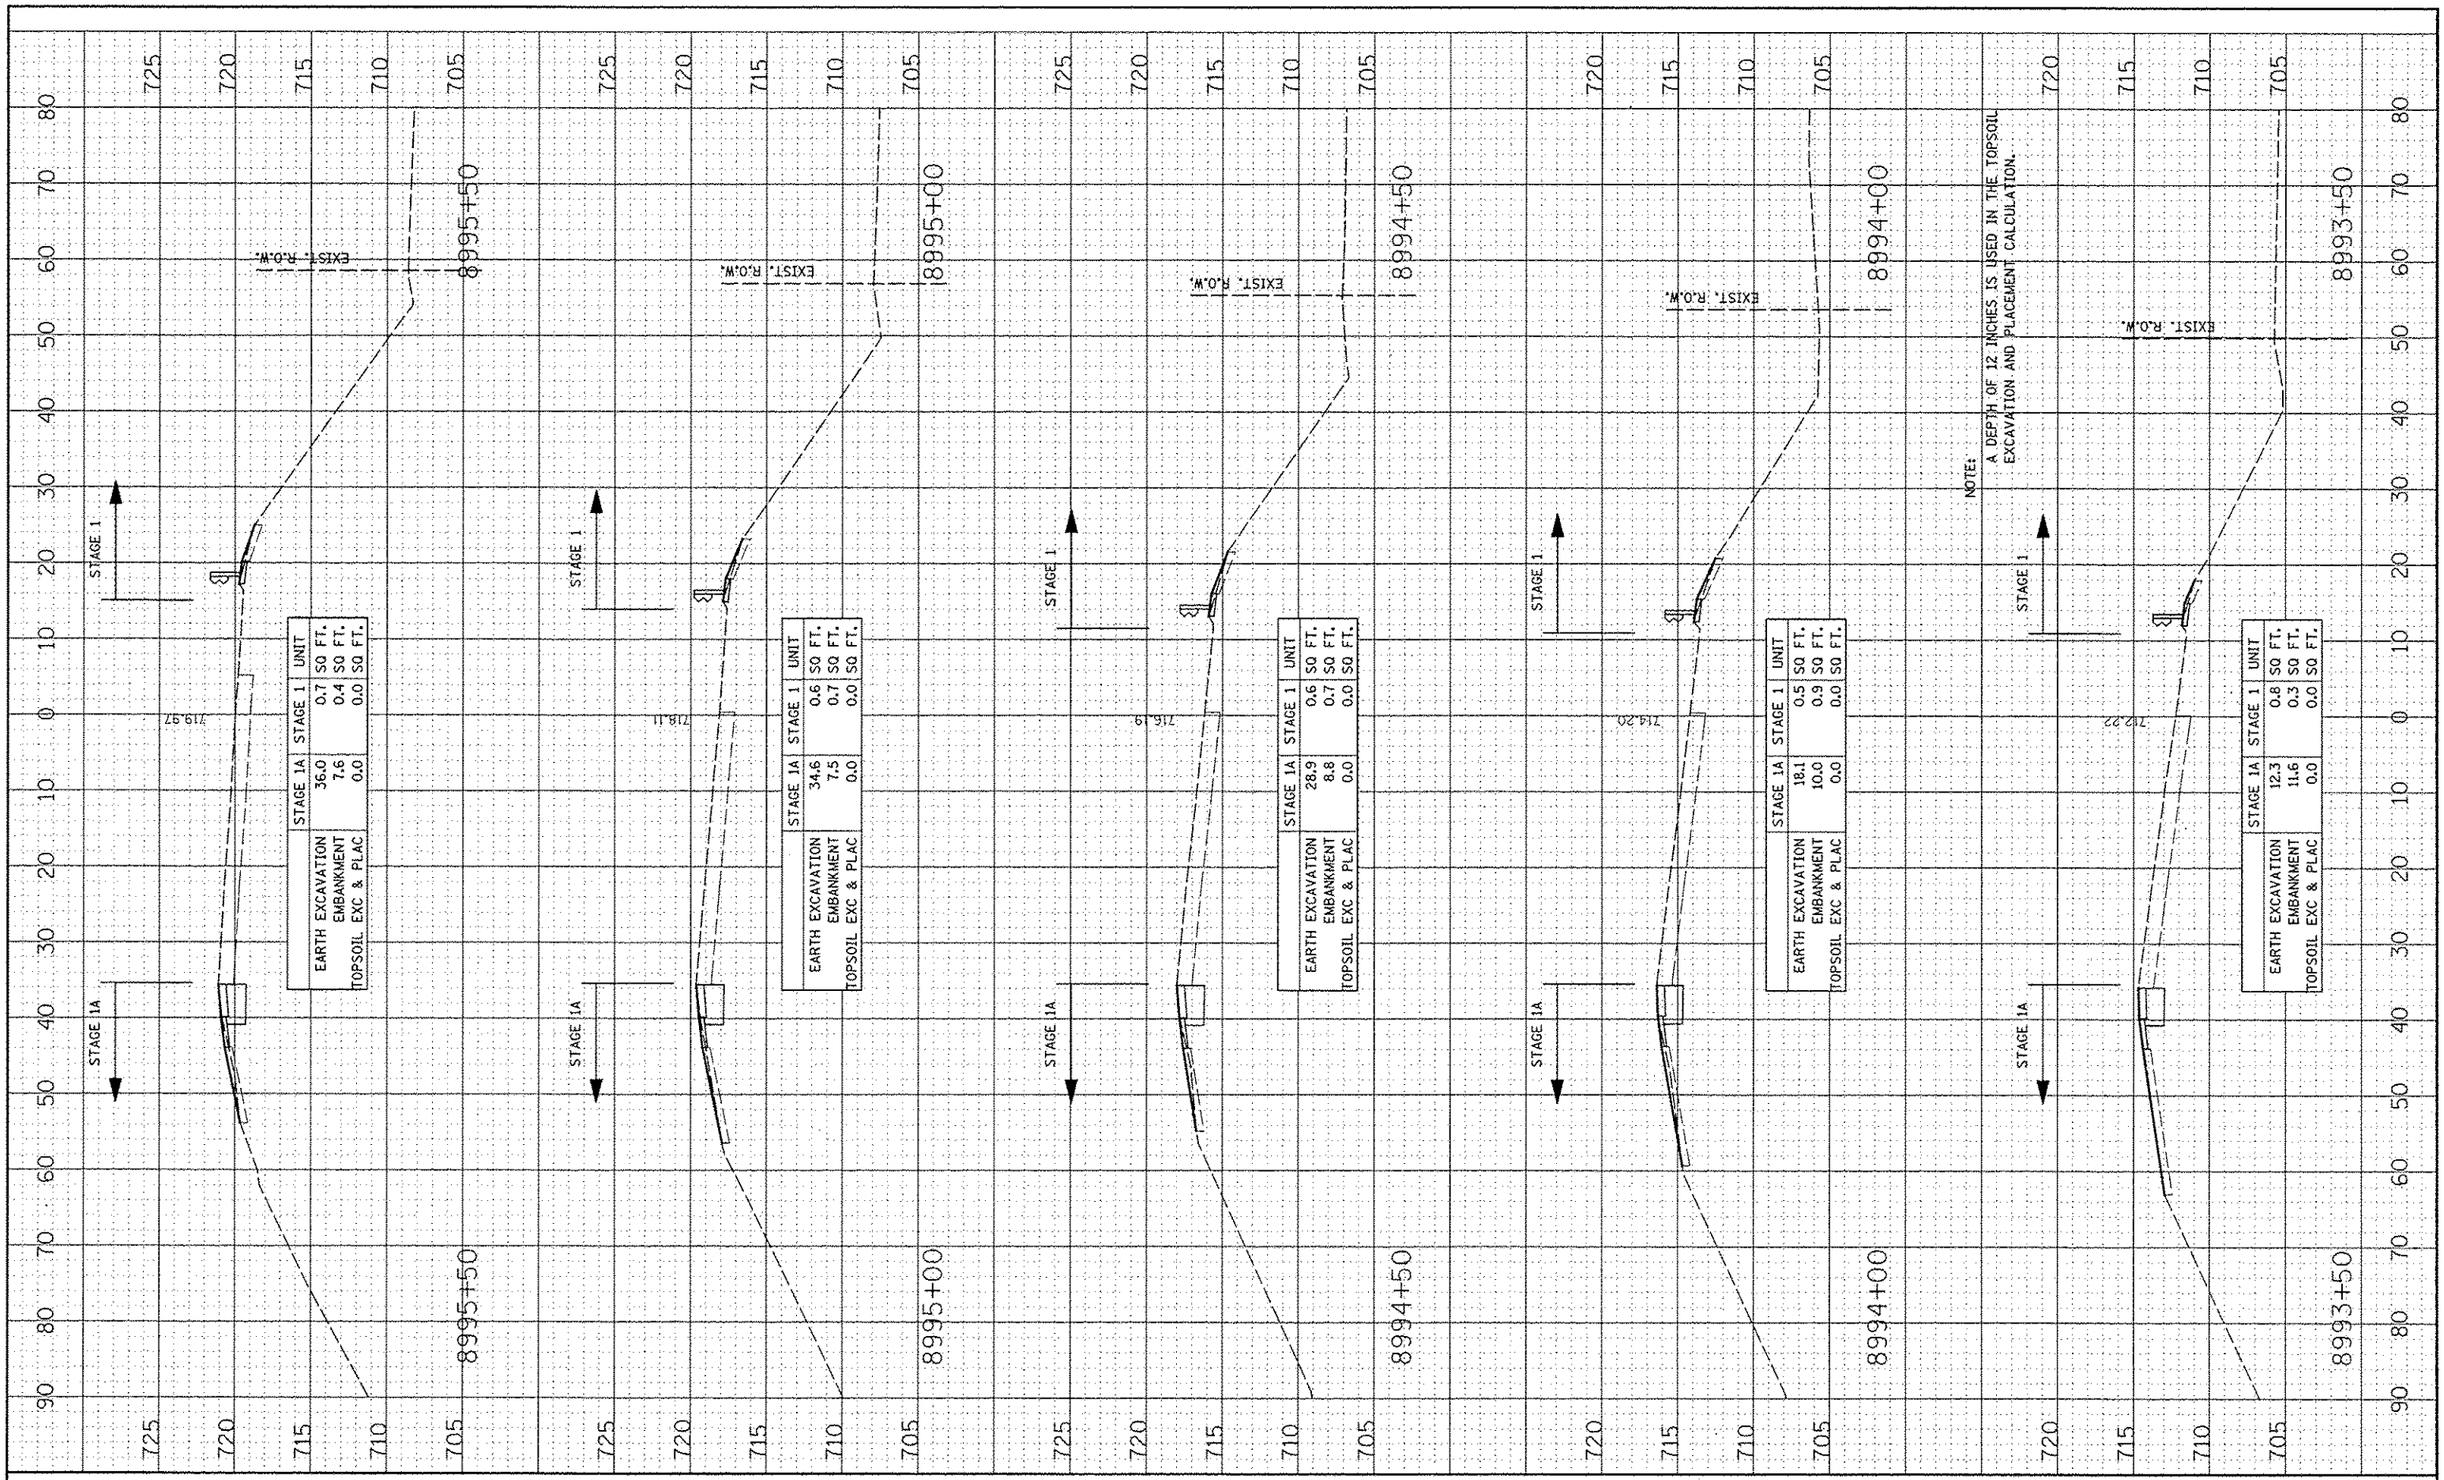

FILE NAME = $FILE$	USER NAME = $USER$	DESIGNED - RTA	REVISED -	STATE OF ILLINOIS DEPARTMENT OF TRANSPORTATION	CROSS SECTIONS RAMP B – STAGE 1 THRU 4			F.A.P. RTE.	SECTION	COUNTY	TOTAL SHEETS	SHEET NO.
		DRAWN - KES	REVISED -					338	(112 & 113) WRS-5	DUPAGE	963	839
	PLOT SCALE = $SCALE$	CHECKED - PJO	REVISED -							CONTRACT NO. 60I31		
	PLOT DATE = $DATE$	DATE - 10/15/2012	REVISED -		SCALE:	SHEET NO. 5 OF 7 SHEETS	STA. 8993+50 TO STA. 8995+50	FED. ROAD DIST. NO.	ILLINOIS	FED. AID PROJECT		