ORIGINAL SURVEY		BY	DATE
	SURVEYED		
	PLOTTED		
NOTE BOOK	TEMPLATE		
	AREAS		
NO.	AREAS CHECKED		

FINAL SURVEY		BY	DATE
	SURVEYED		
	PLOTTED		
NOTE BOOK	TEMPLATE		
	AREAS		
NO.	AREAS CHECKED		

FILE NAME = S:\FILES\

USER NAME = MUSSER

PLOT SCALE = 1.0'/IN.

PLOT DATE = 10/15/2012

	DESIGNED	-	RTA
	DRAWN	-	KES
	CHECKED	-	PJD
	DATE		10/15/2012

	REVISED	-	
	REVISED	-	
	REVISED	-	

STATE OF ILLINOIS
DEPARTMENT OF TRANSPORTATION

CROSS SECTIONS
RAMP C – PRE-STAGE

SCALE:

SHEET NO. 2 OF 5 SHEETS STA. 7003+50 TO STA. 7005+00

F.A.P. RTE.	SECTION	COUNTY	TOTAL SHEETS	SHEET NO.
338	(112 & 113) WRS-5	DUPAGE	963	843

FED. ROAD DIST. NO. ILLINOIS FED. AID PROJECT

CONTRACT NO. 60131

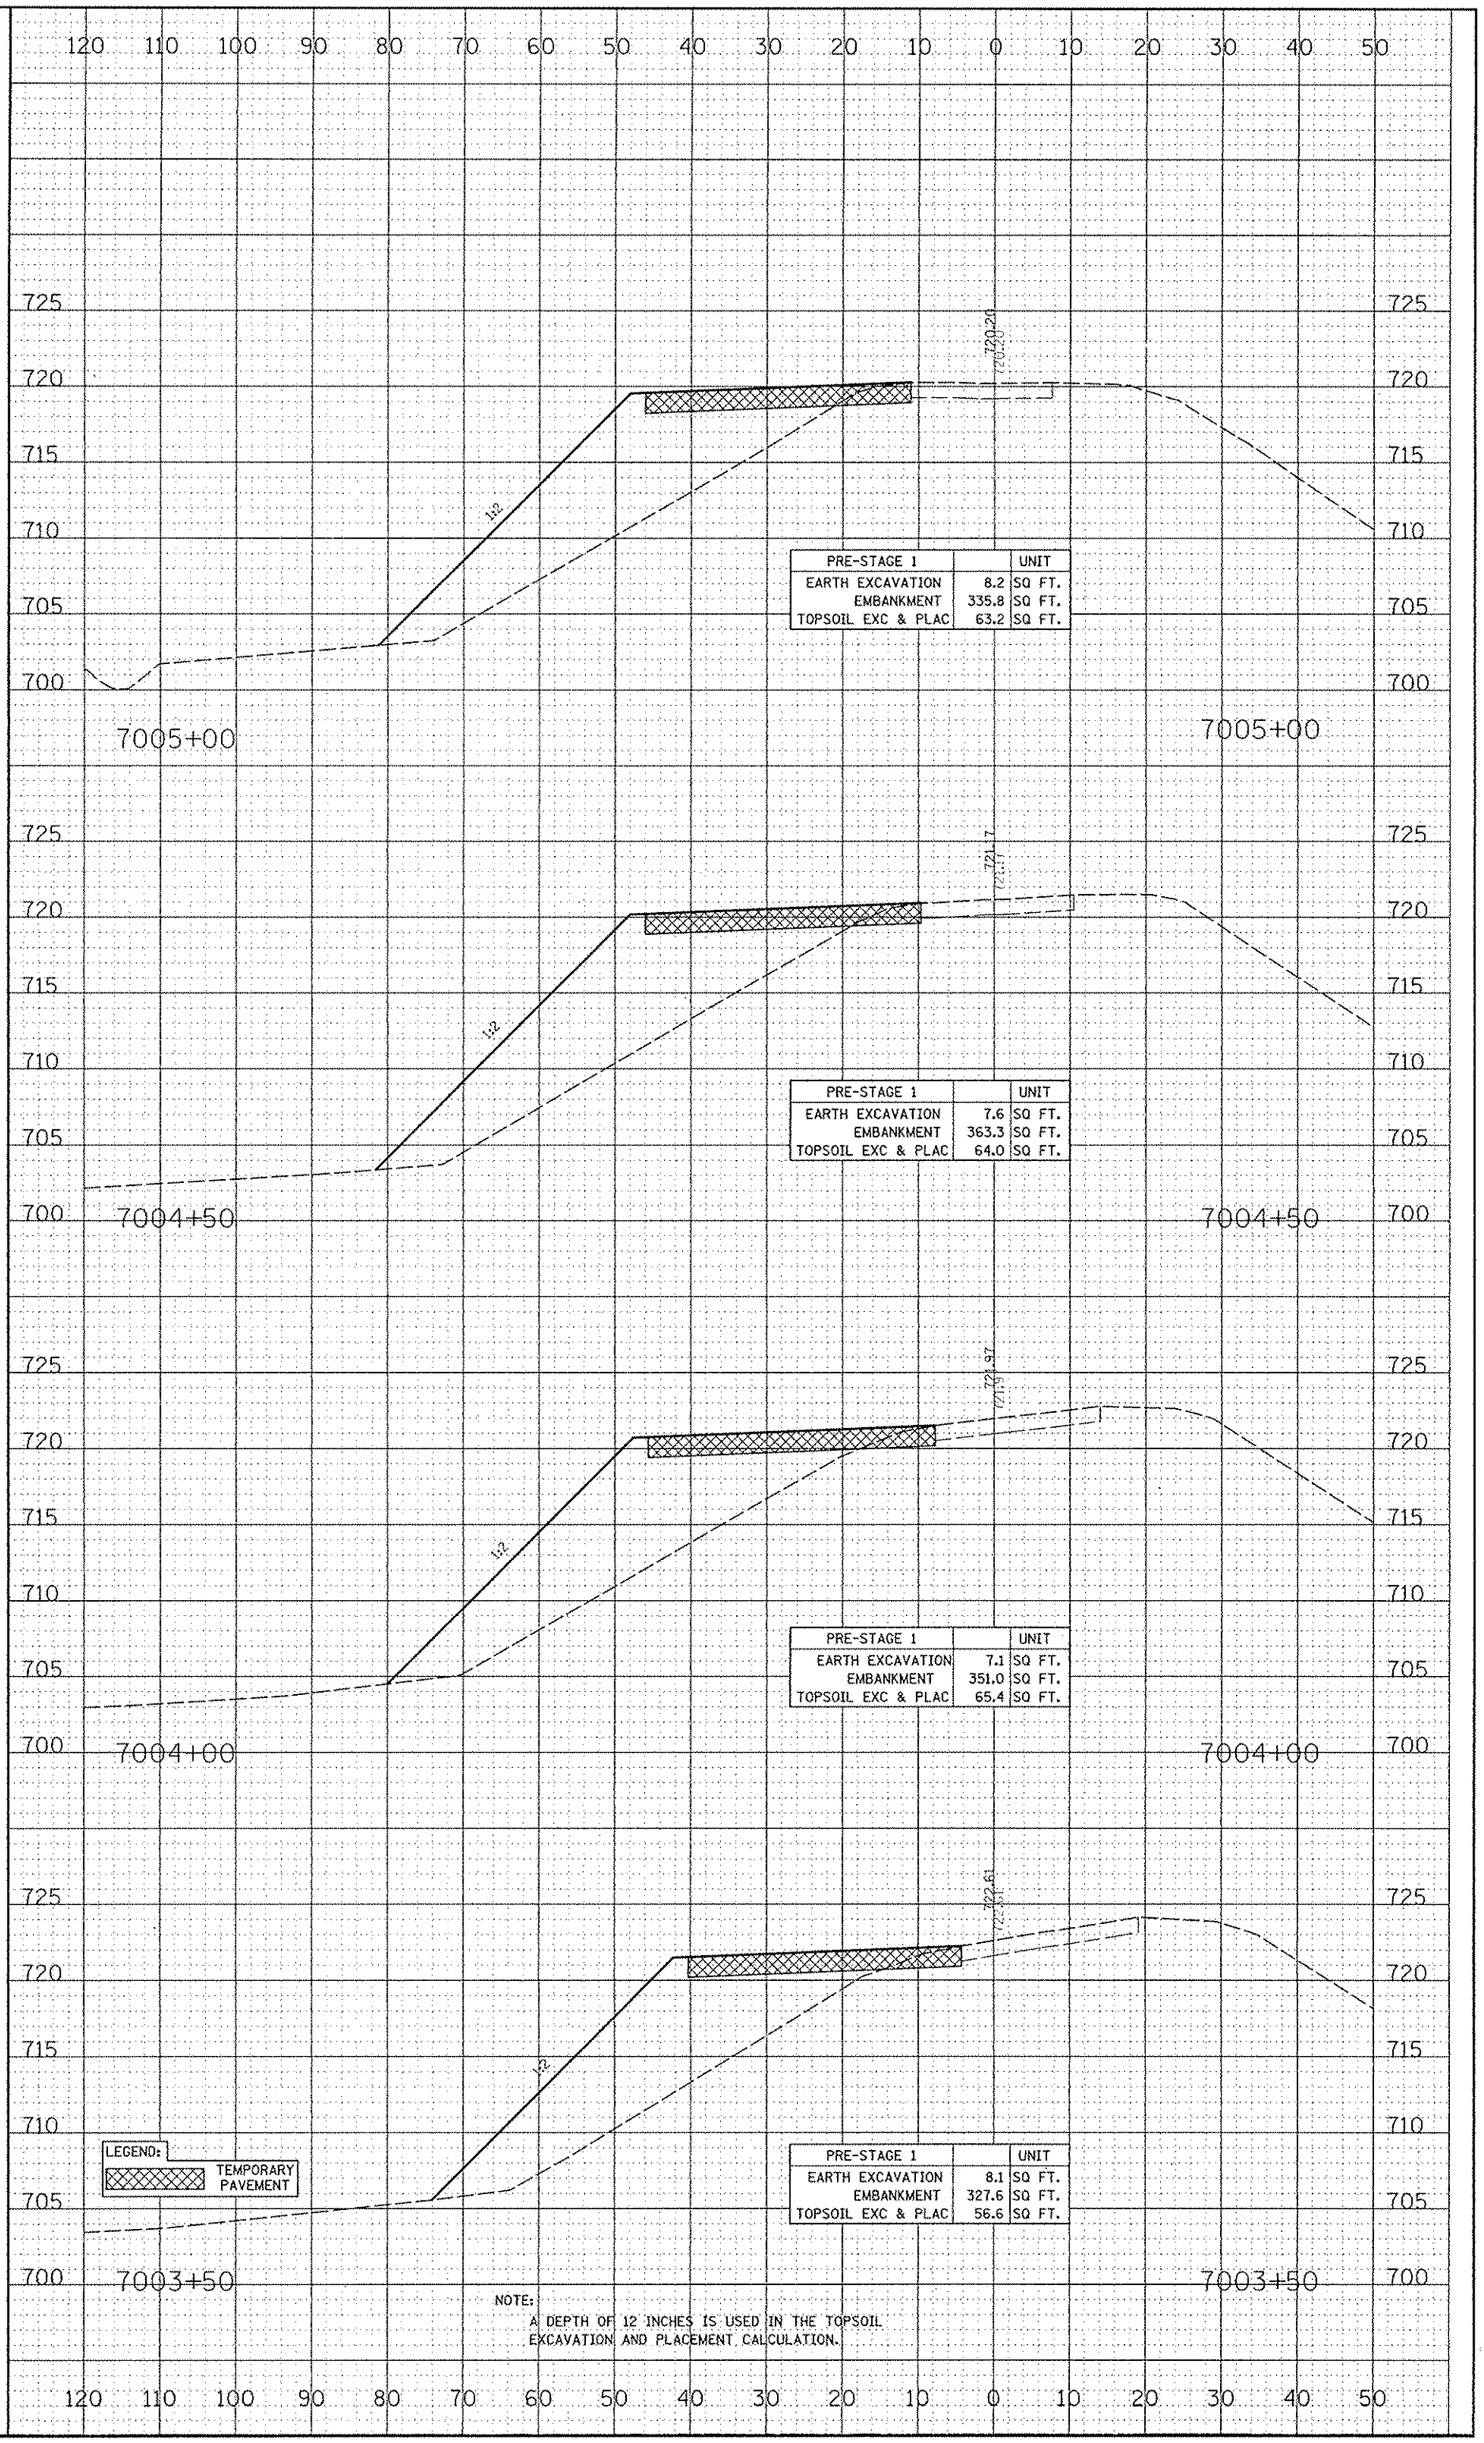

PRE-STAGE 1		UNIT
EARTH EXCAVATION	8.2	SQ FT.
EMBANKMENT	335.8	SQ FT.
TOPSOIL EXC & PLAC	63.2	SQ FT.

PRE-STAGE 1		UNIT
EARTH EXCAVATION	7.6	SQ FT.
EMBANKMENT	363.3	SQ FT.
TOPSOIL EXC & PLAC	64.0	SQ FT.

PRE-STAGE 1		UNIT
EARTH EXCAVATION	7.1	SQ FT.
EMBANKMENT	351.0	SQ FT.
TOPSOIL EXC & PLAC	65.4	SQ FT.

PRE-STAGE 1		UNIT
EARTH EXCAVATION	8.1	SQ FT.
EMBANKMENT	327.6	SQ FT.
TOPSOIL EXC & PLAC	56.6	SQ FT.