ORIGINAL SURVEY		BY	DATE
NOTE BOOK	SURVEYED		
	PLOTTED		
	TEMPLATE		
	AREAS		
NO.	AREAS CHECKED		

FINAL SURVEY		BY	DATE
NOTE BOOK	SURVEYED		
	PLOTTED		
	TEMPLATE		
	AREAS		
NO.	AREAS CHECKED		

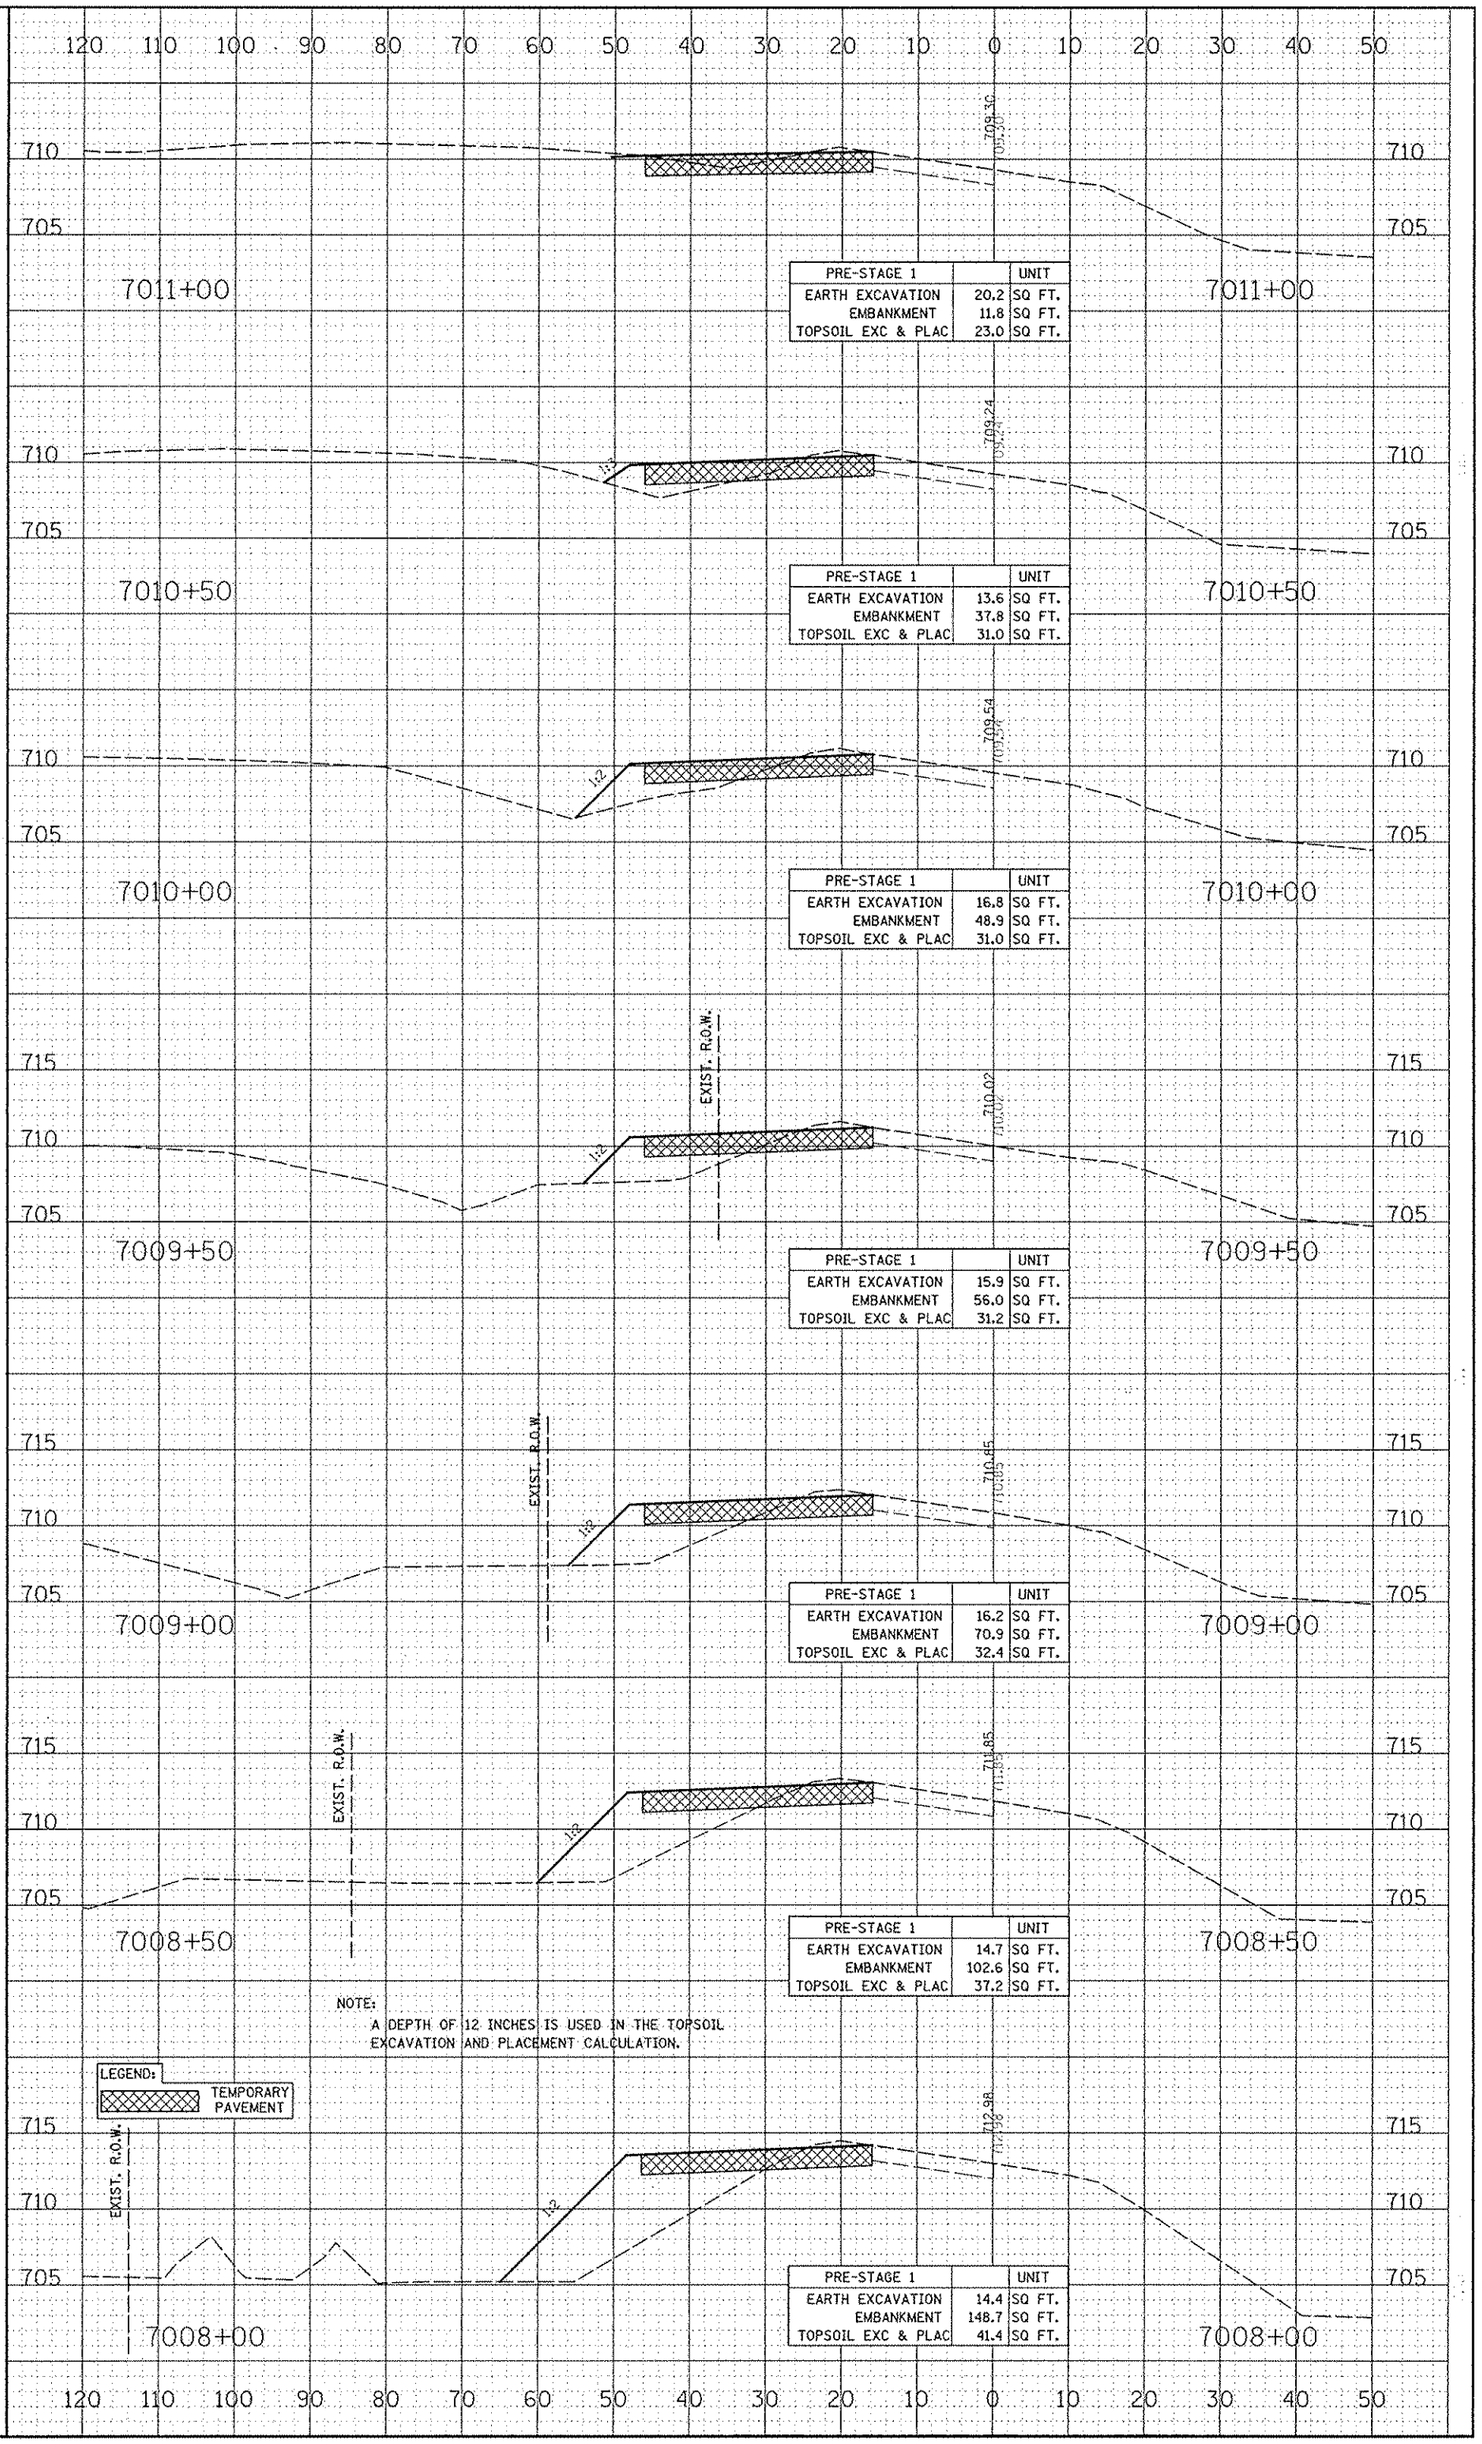

PRE-STAGE 1		UNIT
EARTH EXCAVATION	20.2	SQ FT.
EMBANKMENT	11.8	SQ FT.
TOPSOIL EXC & PLAC	23.0	SQ FT.

PRE-STAGE 1		UNIT
EARTH EXCAVATION	13.6	SQ FT.
EMBANKMENT	37.8	SQ FT.
TOPSOIL EXC & PLAC	31.0	SQ FT.

PRE-STAGE 1		UNIT
EARTH EXCAVATION	16.8	SQ FT.
EMBANKMENT	48.9	SQ FT.
TOPSOIL EXC & PLAC	31.0	SQ FT.

PRE-STAGE 1		UNIT
EARTH EXCAVATION	15.9	SQ FT.
EMBANKMENT	56.0	SQ FT.
TOPSOIL EXC & PLAC	31.2	SQ FT.

PRE-STAGE 1		UNIT
EARTH EXCAVATION	16.2	SQ FT.
EMBANKMENT	70.9	SQ FT.
TOPSOIL EXC & PLAC	32.4	SQ FT.

PRE-STAGE 1		UNIT
EARTH EXCAVATION	14.7	SQ FT.
EMBANKMENT	102.6	SQ FT.
TOPSOIL EXC & PLAC	37.2	SQ FT.

NOTE:
A DEPTH OF 12 INCHES IS USED IN THE TOPSOIL EXCAVATION AND PLACEMENT CALCULATION.

LEGEND:
TEMPORARY PAVEMENT

PRE-STAGE 1		UNIT
EARTH EXCAVATION	14.4	SQ FT.
EMBANKMENT	148.7	SQ FT.
TOPSOIL EXC & PLAC	41.4	SQ FT.

FILE NAME = $FILE$
USER NAME = $USER$
PLOT SCALE = $SCALE$
PLOT DATE = $DATE$

DESIGNED - RTA
DRAWN - KES
CHECKED - POD
DATE - 10/15/2012

REVISED -
REVISED -
REVISED -
REVISED -

STATE OF ILLINOIS
DEPARTMENT OF TRANSPORTATION

CROSS SECTIONS
RAMP C - PRE-STAGE

SCALE:
SHEET NO. 4 OF 5 SHEETS | STA. 7008+00 TO STA. 7011+00

F.A.P. RTE.	SECTION	COUNTY	TOTAL SHEETS	SHEET NO.
338	(112 & 113) WRS-5	DUPAGE	963	845

FED. ROAD DIST. NO. | ILLINOIS FED. AID PROJECT
CONTRACT NO. 60131