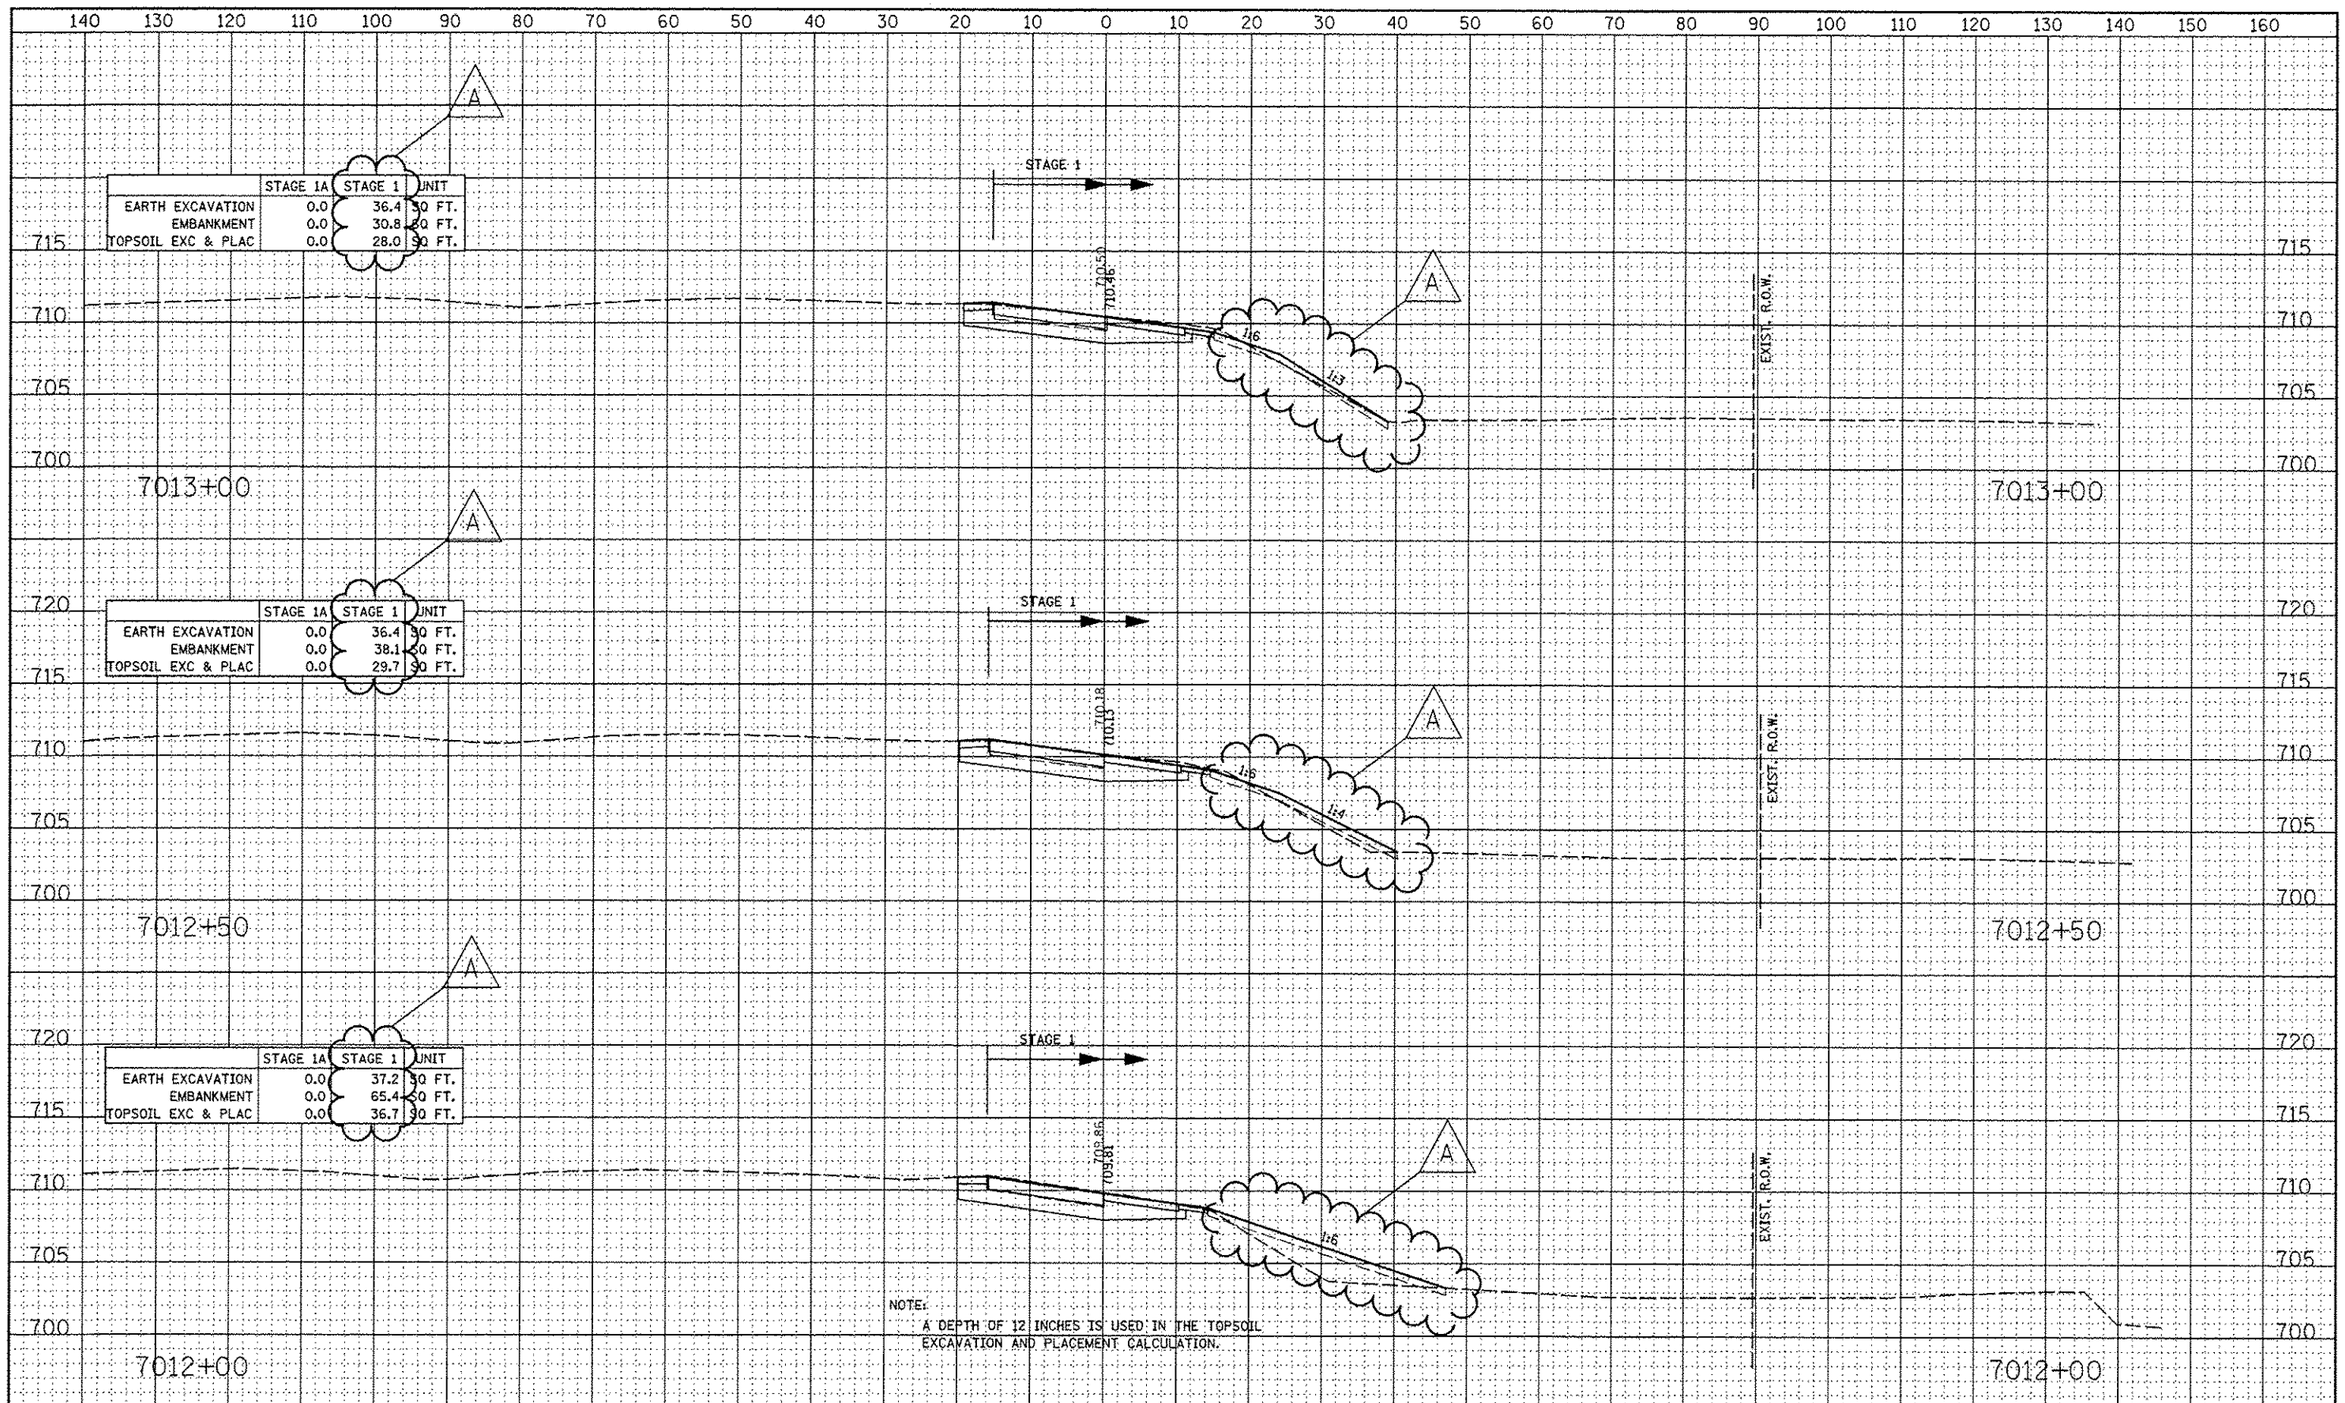

	STAGE 1A	STAGE 1	UNIT
EARTH EXCAVATION	0.0	36.4	SQ FT.
EMBANKMENT	0.0	30.8	SQ FT.
TOPSOIL EXC & PLAC	0.0	28.0	SQ FT.

	STAGE 1A	STAGE 1	UNIT
EARTH EXCAVATION	0.0	36.4	SQ FT.
EMBANKMENT	0.0	38.1	SQ FT.
TOPSOIL EXC & PLAC	0.0	29.7	SQ FT.

	STAGE 1A	STAGE 1	UNIT
EARTH EXCAVATION	0.0	37.2	SQ FT.
EMBANKMENT	0.0	65.4	SQ FT.
TOPSOIL EXC & PLAC	0.0	36.7	SQ FT.

NOTE:
A DEPTH OF 12 INCHES IS USED IN THE TOPSOIL EXCAVATION AND PLACEMENT CALCULATION.

FINAL SURVEY	BY	DATE
SUBMITTED		
PLOTTED		
TEMPLATE		
AREAS		
AREAS CHECKED		
NOTE BOOK		
NO.		

ORIGINAL SURVEY	BY	DATE
SUBMITTED		
PLOTTED		
TEMPLATE		
AREAS		
AREAS CHECKED		
NOTE BOOK		
NO.		

FILE NAME = $FILE$

USER NAME = $USER$
PLOT SCALE = $SCALE$
PLOT DATE = $DATE$

DESIGNED - RTA
DRAWN - KES
CHECKED - PJO
DATE - 10/15/2012

REVISED - ADDENDUM A 12/17/2012
REVISED -
REVISED -
REVISED -

STATE OF ILLINOIS
DEPARTMENT OF TRANSPORTATION

CROSS SECTIONS
RAMP C – STAGE 1 THRU 4

SCALE: | SHEET NO. 11 OF 13 SHEETS | STA. 7012+00 TO STA. 7013+00

F.A.P. RTE.	SECTION	COUNTY	TOTAL SHEETS	SHEET NO.
338	(112 & 113) WRS-5	DUPAGE	963	857
		CONTRACT NO. 60I31		

FED. ROAD DIST. NO. | ILLINOIS | FED. AID PROJECT