ORIGINAL SURVEY		BY	DATE
	SURVEYED		
	PLOTTED		
NOTE BOOK	TEMPLATE		
	AREAS		
NO.	AREAS CHECKED		

FINAL SURVEY		BY	DATE
	SURVEYED		
	PLOTTED		
NOTE BOOK	TEMPLATE		
	AREAS		
NO.	AREAS CHECKED		

FILE NAME = sht_ds

USER NAME = rkeers

PLOT SCALE = 1.0'/1 in.

PLOT DATE = 4/24/13

DESIGNED - RTA

DRAWN - KLS

CHECKED - PJD

DATE - 10/15/2012

REVISED -

REVISED -

REVISED -

STATE OF ILLINOIS
DEPARTMENT OF TRANSPORTATION

CROSS SECTIONS
RAMP D – PRE-STAGE

SCALE: 1" = 10' HOR. 1" = 10' VERT.

SHEET NO. 2 OF 5 SHEETS STA. 1989+00 TO STA. 1991+50

F.A.P. RTE. 336

SECTION (112 & 113) WRS-5

COUNTY DUPAGE

TOTAL SHEETS 963

SHEET NO. 961

FED. ROAD DIST. NO. ILLINOIS FED. AID PROJECT
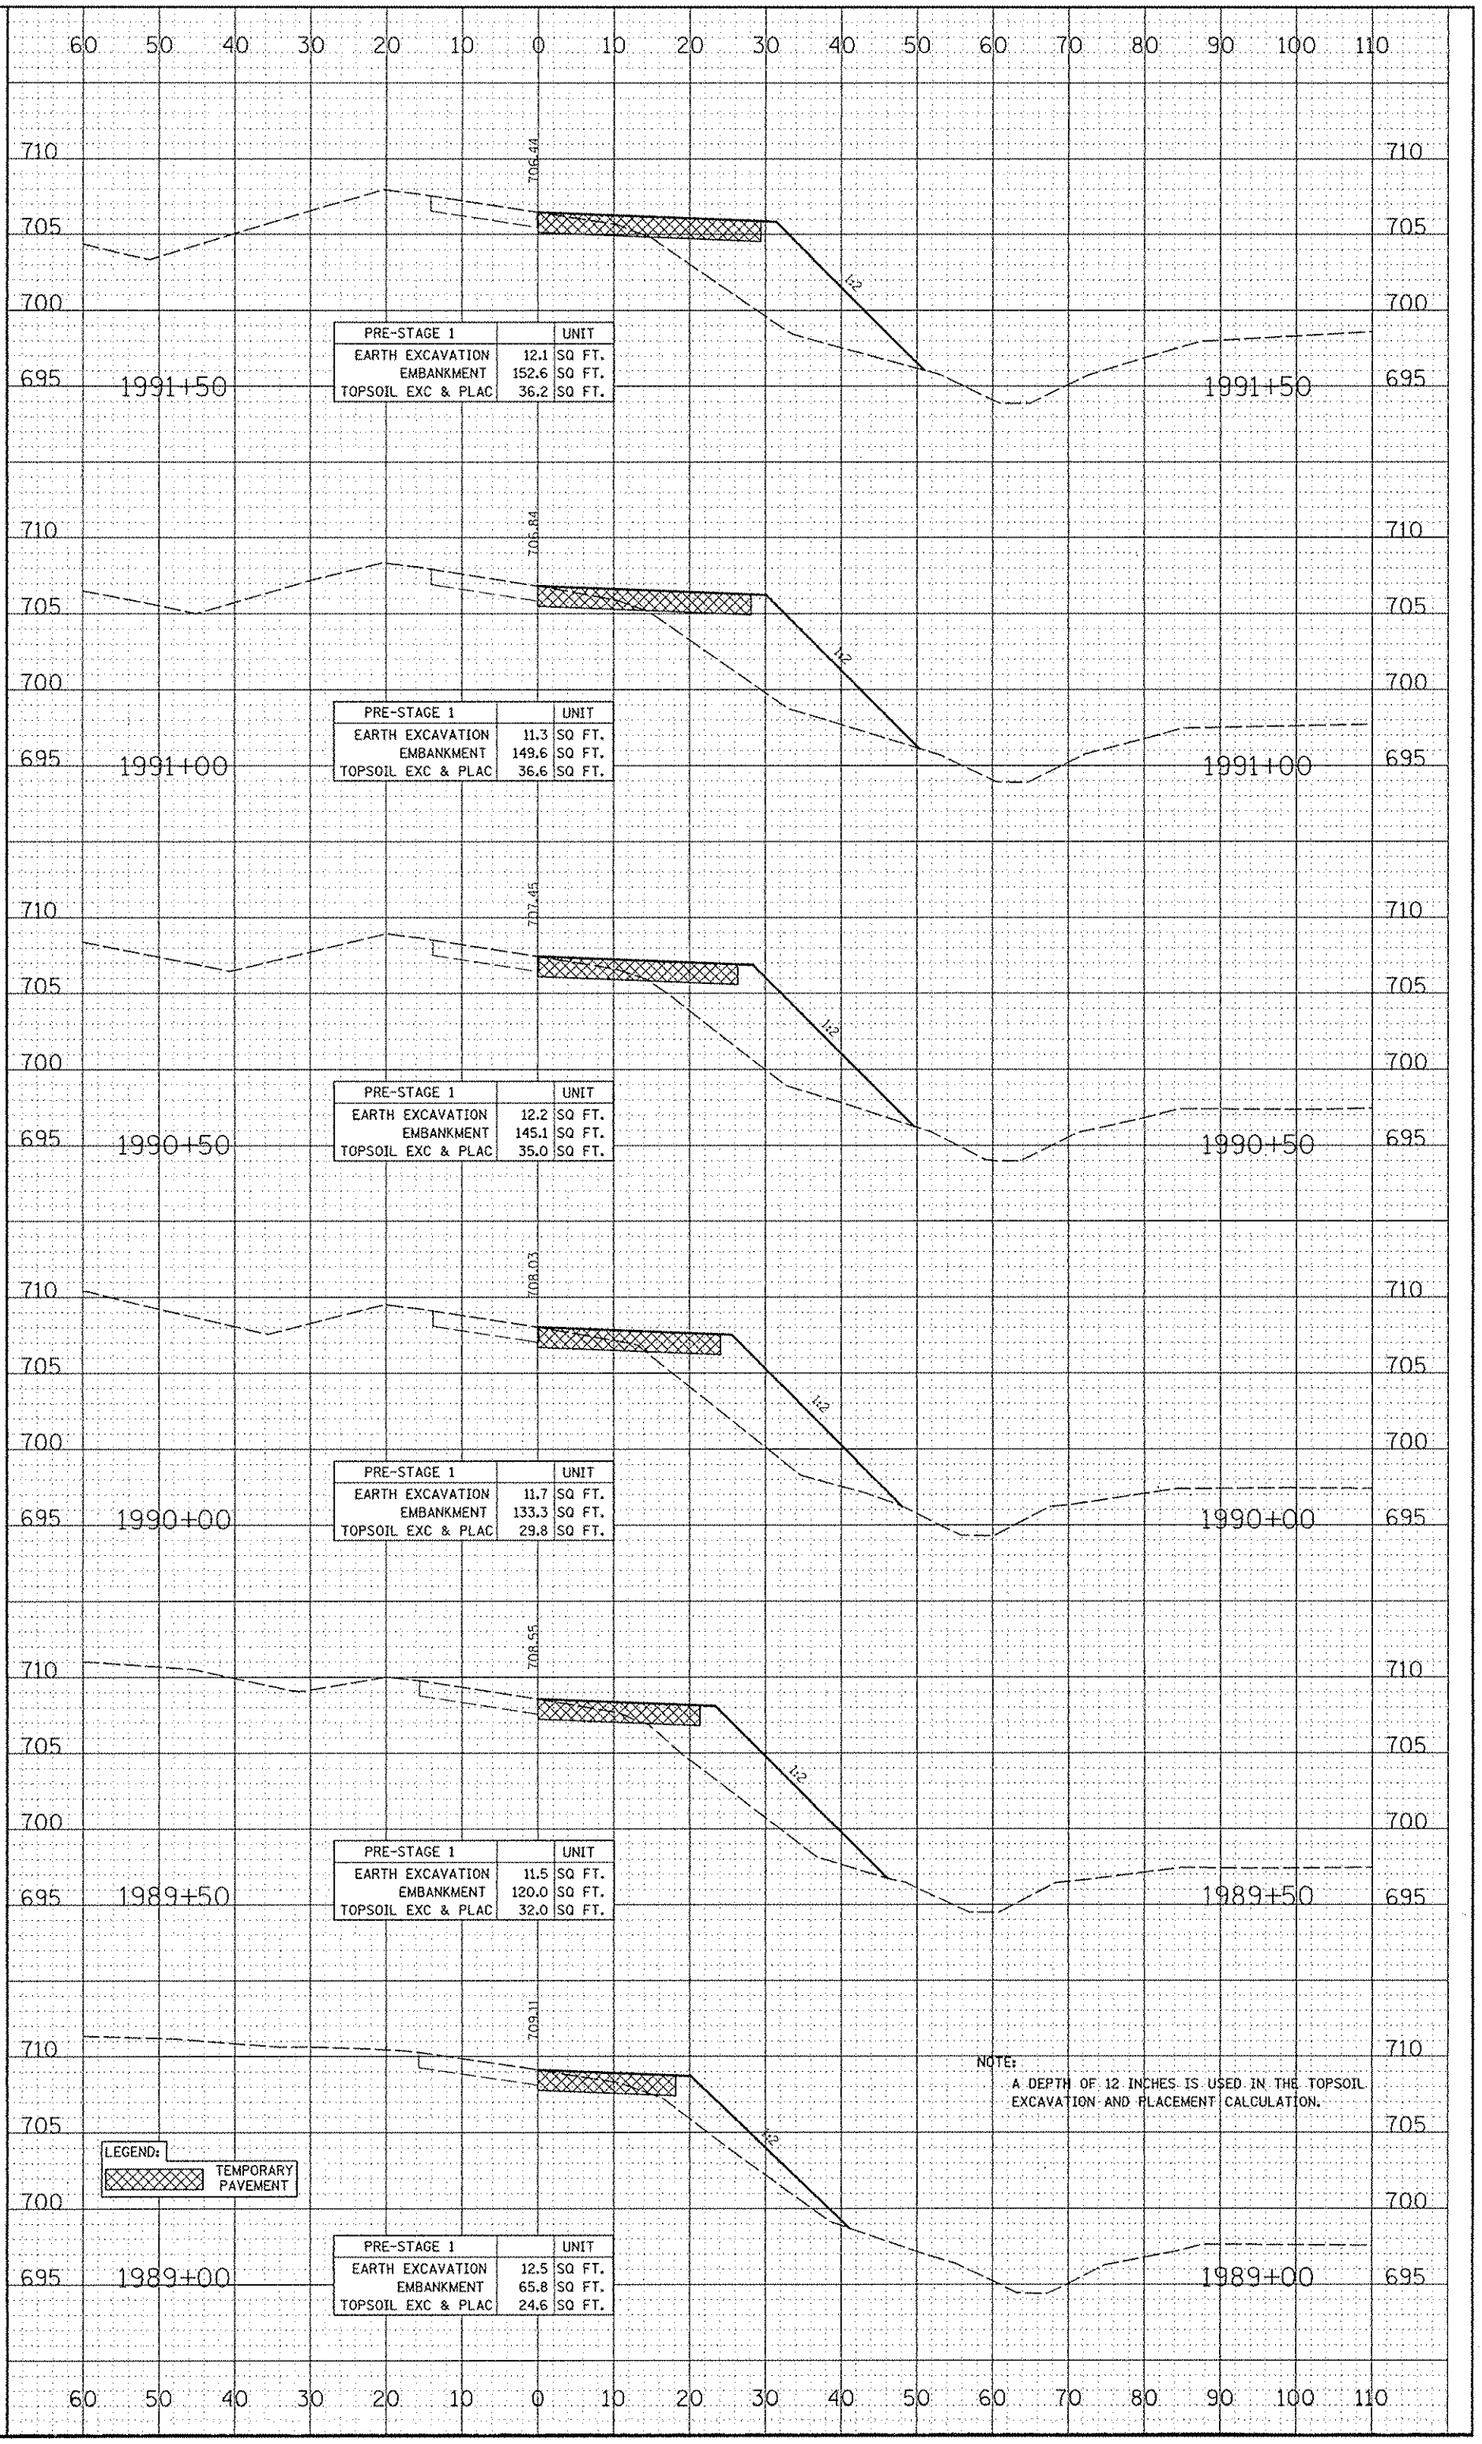
CONTRACT NO. 60134