NOTES:
1. TEMPORARY LIGHTING SHOWN ON THIS SHEET MUST BE ACTIVE FOR STAGE 1.
2. LIGHT POLE TO BE REMOVED ONCE TEMPORARY LIGHTING IS OPERATIONAL.

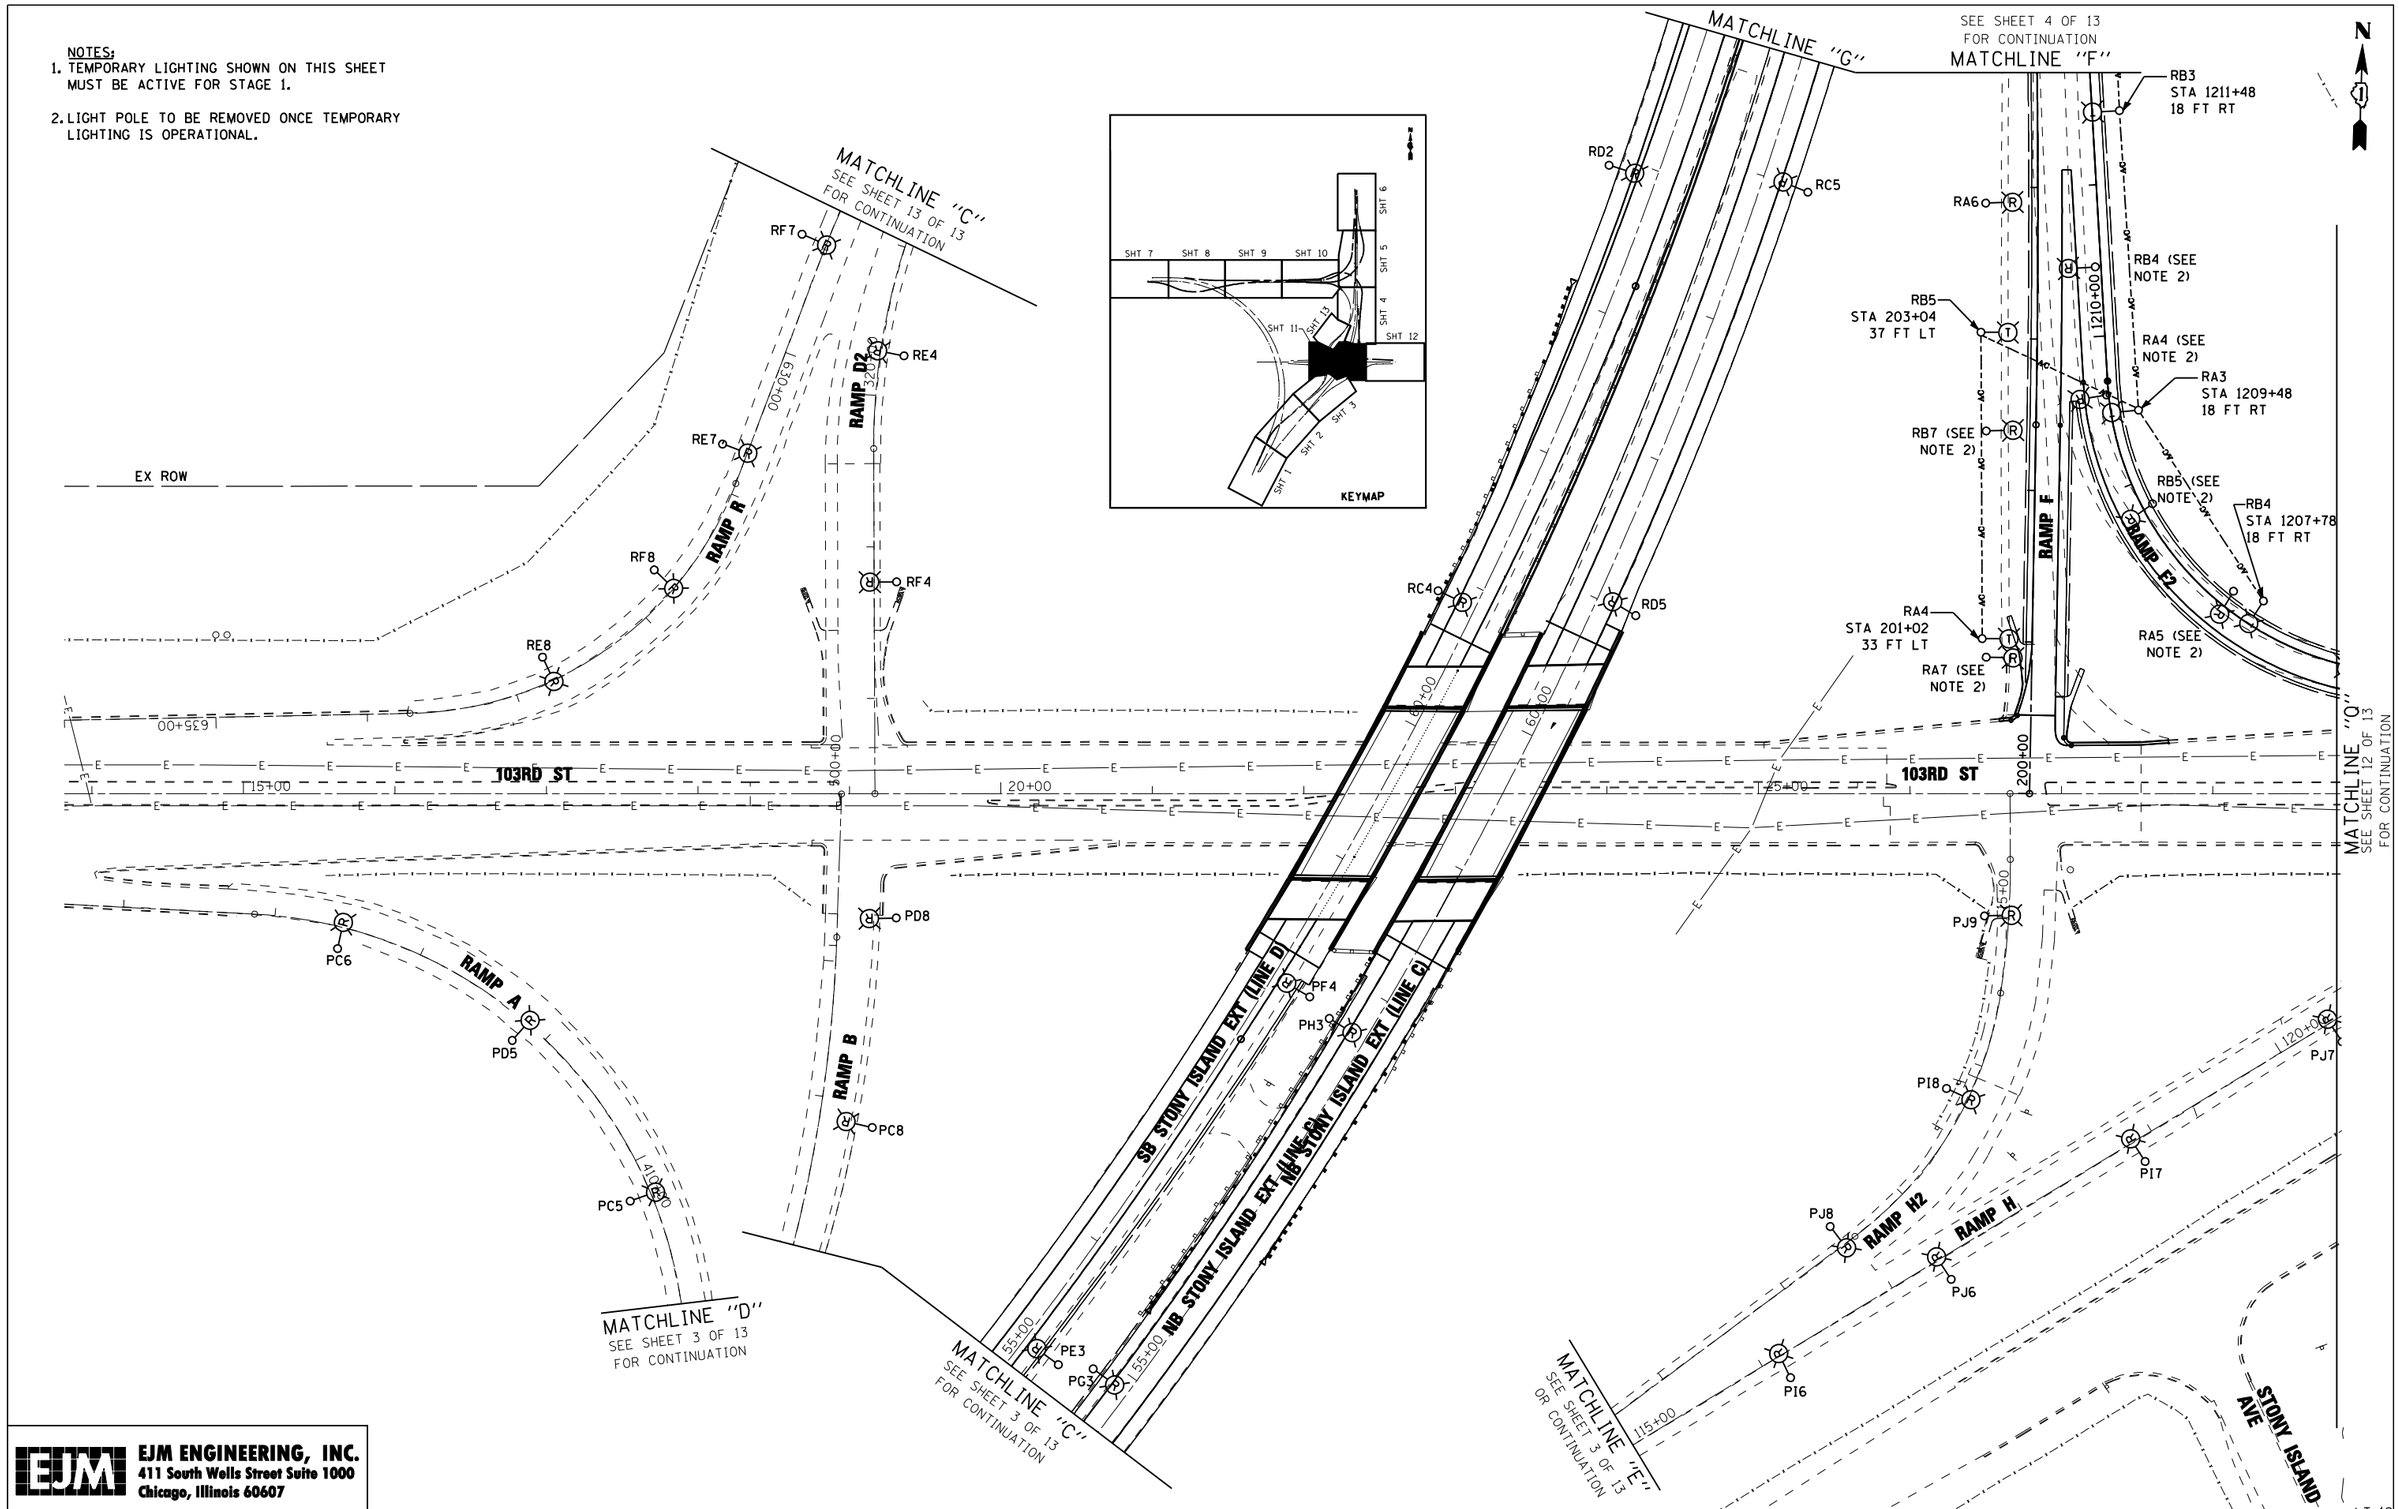

EJM ENGINEERING, INC.
411 South Wells Street Suite 1000
Chicago, Illinois 60607

FILE NAME =	USER NAME = rswanson	DESIGNED - JWL	REVISED -	STATE OF ILLINOIS DEPARTMENT OF TRANSPORTATION	TEMPORARY LIGHTING AND REMOVAL PLAN 103RD STREET
		DRAWN - BHH	REVISED -		
	PLOT SCALE = 50.000'/ IN.	CHECKED - MKR	REVISED -		
	PLOT DATE = 5/3/2013	DATE - 3/29/13	REVISED -		SCALE: 1"=50' SHEET NO. 11 OF 13 SHEETS STA. TO STA.

F.A.I. RTE.	SECTION	COUNTY	TOTAL SHEETS	SHEET NO.
94	2012-059-BR	COOK	631	290
		CONTRACT NO. 60J12		
		ILLINOIS FED. AID PROJECT		

LT-12

s:\projects\3010 stony island feeder - bba\project work\cadd sheets\D160J12-sht-light.12.dgn