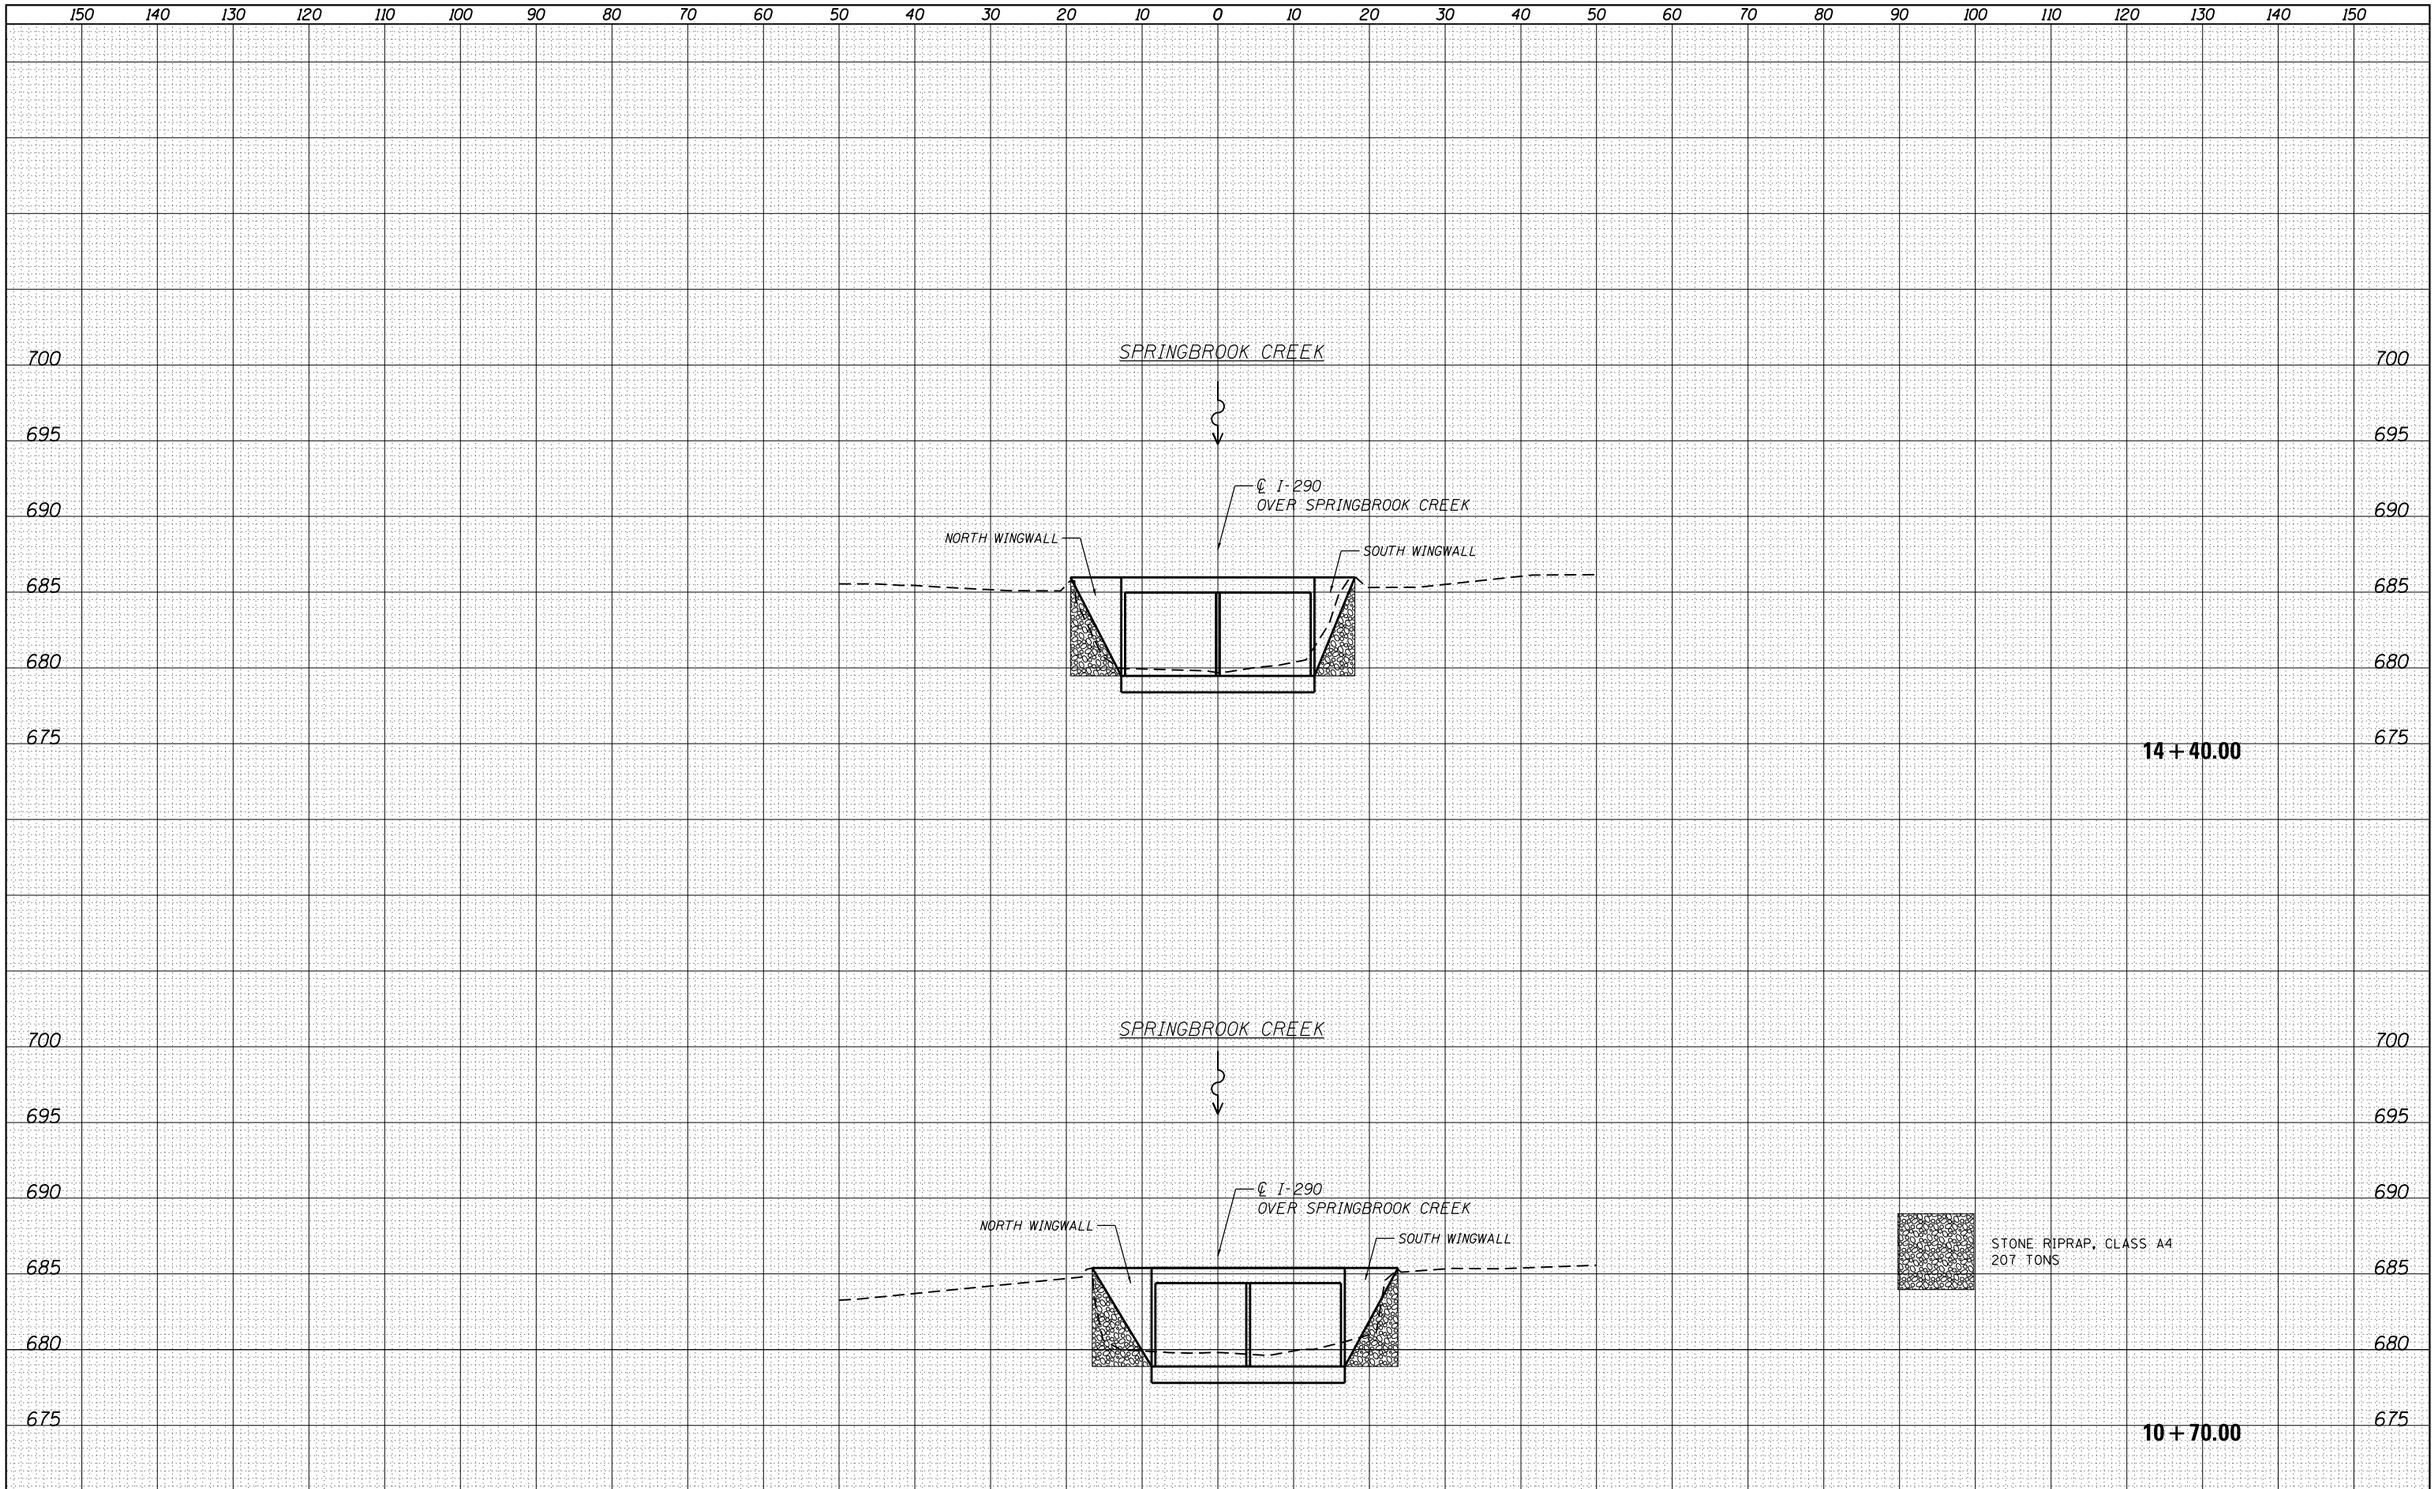

FINAL SURVEY		BY	DATE
NOTE BOOK	SURVEYED		
	PLOTTED		
	TEMPLATE		
	AREAS		
NO.	AREAS CHECKED		

ORIGINAL SURVEY		BY	DATE
NOTE BOOK	SURVEYED		
	PLOTTED		
	TEMPLATE		
	AREAS		
	AREAS CHECKED		

H:\Jobs2011\2013012-25\CAD\Site\dgn\D0K60T52- Cross Sections DuPage\D0K60T52-sht-SN022-0093-XS.dgn
3/8/2013 3:11:59 PM

GRAEF 8501 W. Higgins Road Suite 280 Chicago, Illinois 60631 (773) 399-0112

USER NAME = 1485	DESIGNED - EF	REVISED -
	DRAWN - EF	REVISED -
PLOT SCALE = 20.0000 ' / in.	CHECKED - RS	REVISED -
PLOT DATE = 3/8/2013	DATE - 03/20/2013	REVISED -

STATE OF ILLINOIS
DEPARTMENT OF TRANSPORTATION

COOK & DuPAGE COUNTY RIP RAP IMPROVEMENTS
SN 022-0093 I-290 AT SPRINGBROOK CREEK - CROSS SECTIONS

SCALE: | SHEET 1 OF 1 SHEETS | STA. 10+70.00 TO STA. 14+40.00

F.A. RTE.	SECTION	COUNTY	TOTAL SHEETS	SHEET NO.
•	2012-006 I	COOK/DuPAGE	31	24
• VARIOUS ROUTES		CONTRACT NO. 60T52		
		ILLINOIS	FED. AID PROJECT	