PLAN
SURVEYED
PLOTTED
DRAWN
ALIGNMENT CHECKED
RT. OF WAY CHECKED
CADD FILE NAME
NOTE BOOK
NO.
BY
DATE

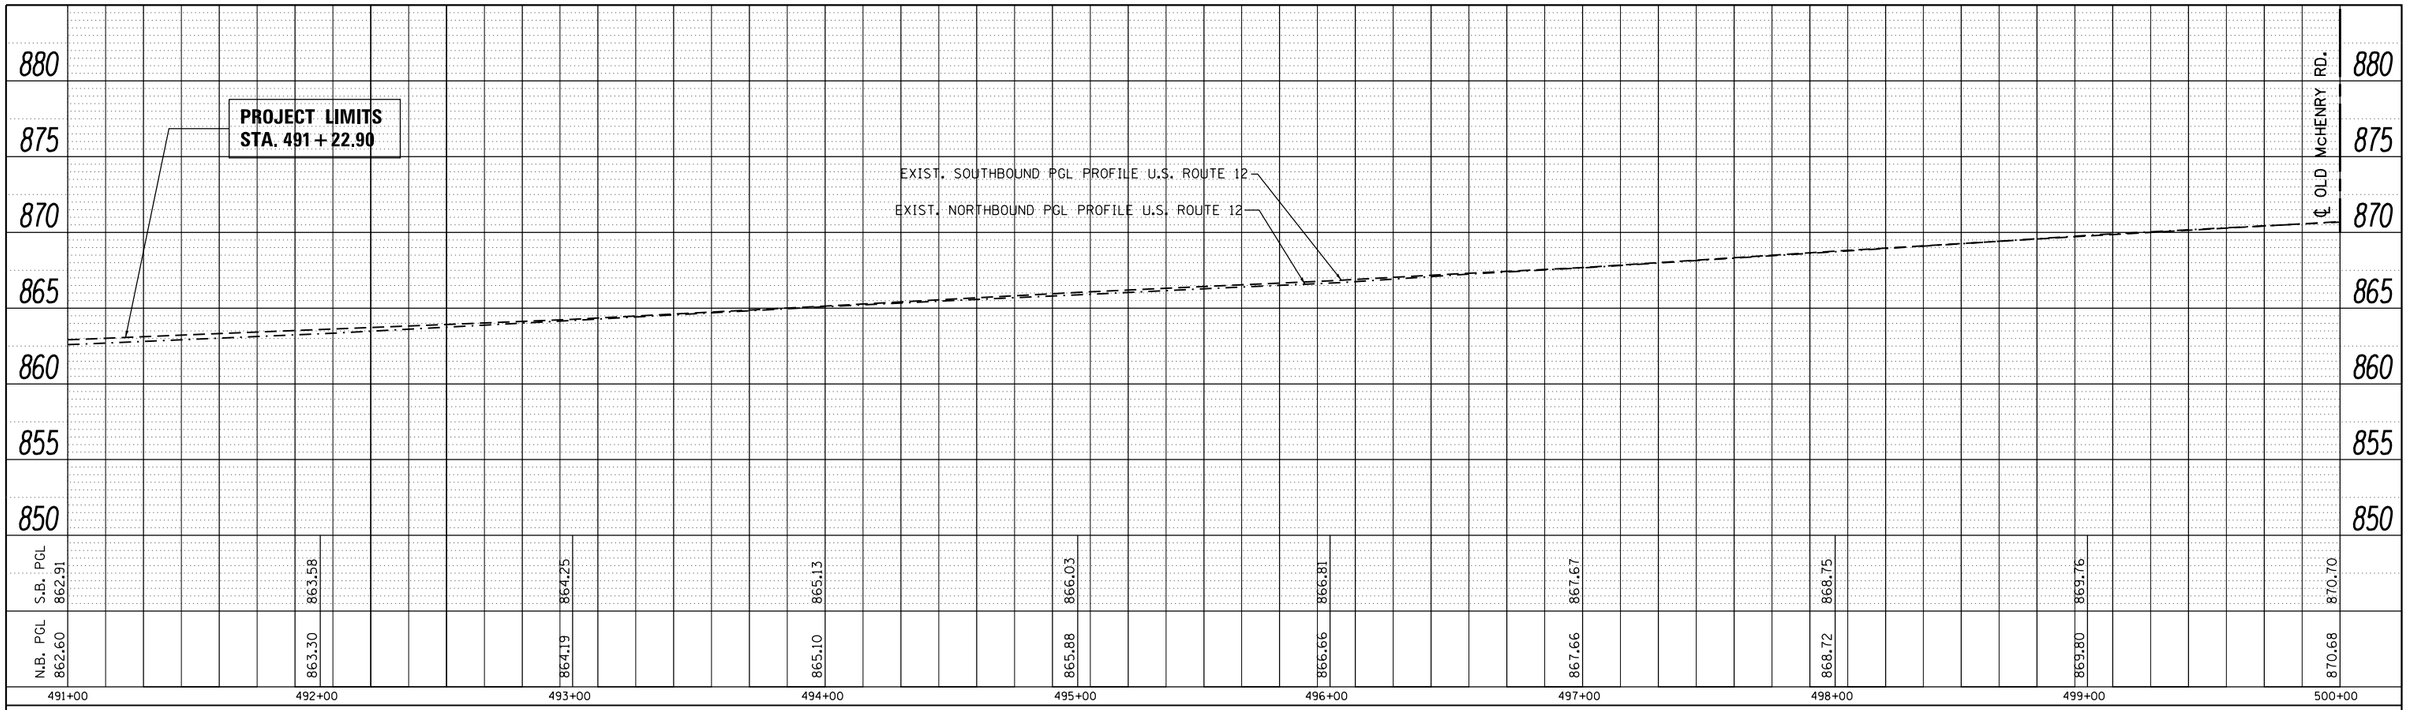

PROFILE
SURVEYED
PLOTTED
DRAWN
ALIGNMENT CHECKED
R/W NOTED
STRUCTURE NOTATNS CHKD
NOTE BOOK
NO.
BY
DATE

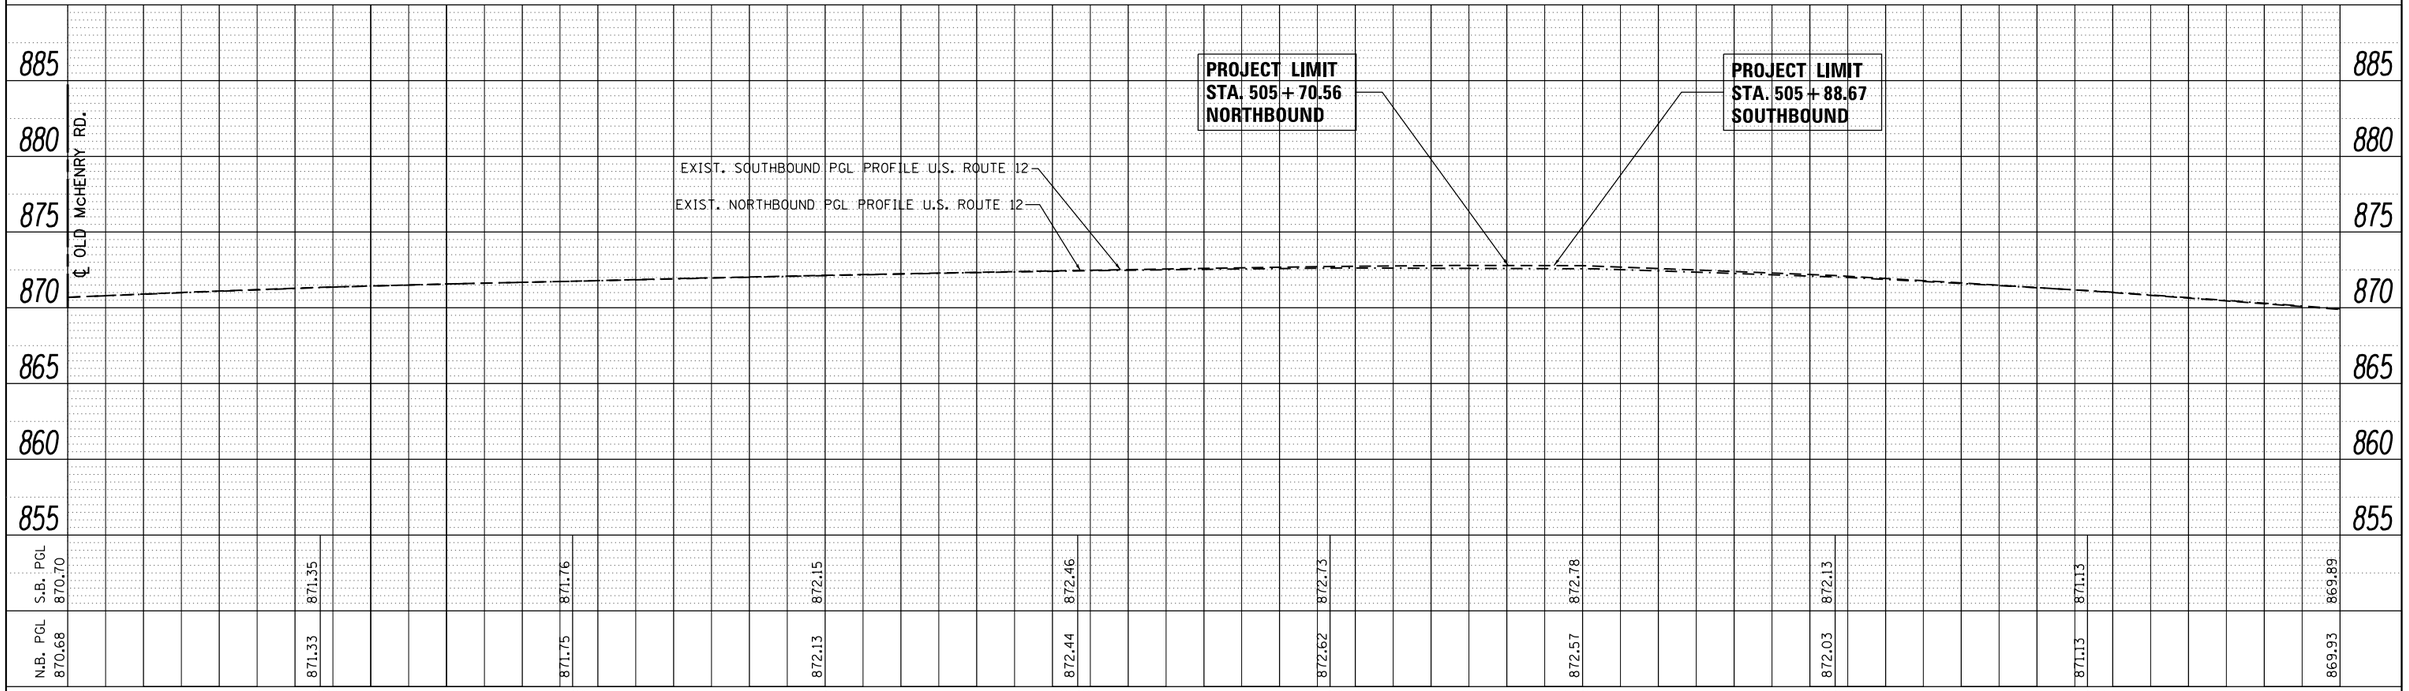

FILE NAME =	USER NAME = mmiller	DESIGNED - MTM	REVISED -
		DRAWN - MTM	REVISED -
Default	PLOT SCALE = 60.0000 ' / in.	CHECKED - BA	REVISED -
	PLOT DATE = 3/27/2013	DATE - 3/27/13	REVISED -

STATE OF ILLINOIS
DEPARTMENT OF TRANSPORTATION

EXISTING PROFILE – US ROUTE 12

SCALE: 1"=30' | SHEET 1 OF 1 SHEETS | STA. | TO STA.

F.A.P. RTE.	SECTION	COUNTY	TOTAL SHEETS	SHEET NO.
334	TR-TS	LAKE	58	19
		CONTRACT NO. 60T88		
		ILLINOIS FED. AID PROJECT		