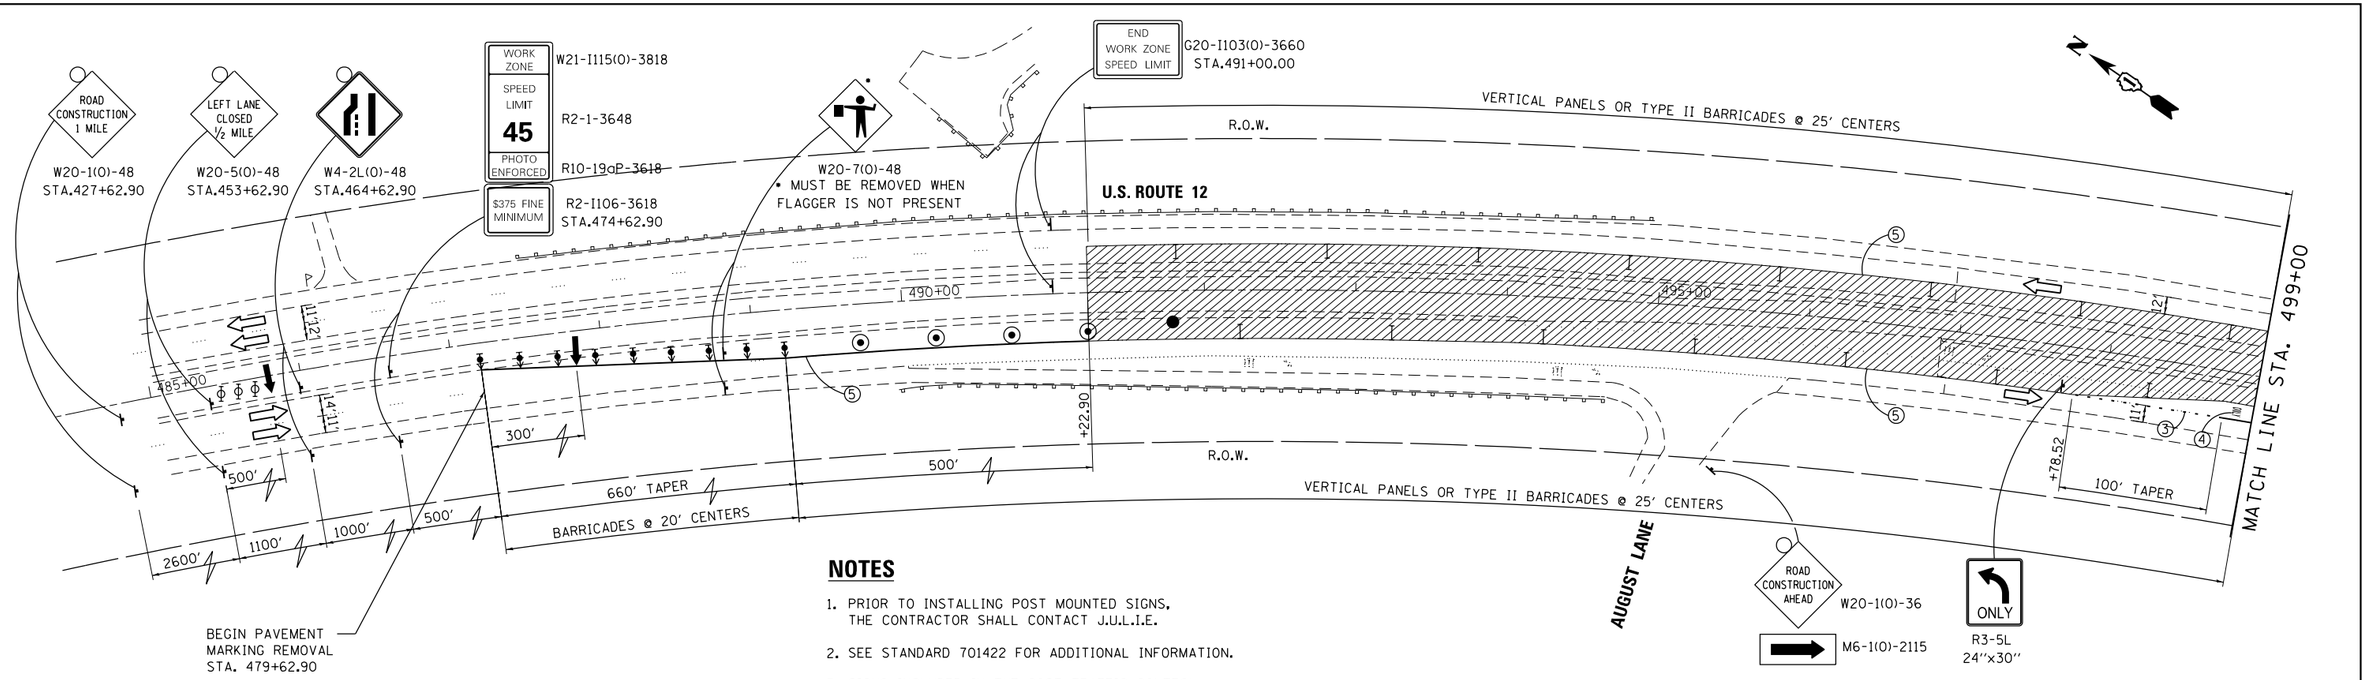

NOTES

1. PRIOR TO INSTALLING POST MOUNTED SIGNS, THE CONTRACTOR SHALL CONTACT J.U.L.I.E.
2. SEE STANDARD 701422 FOR ADDITIONAL INFORMATION.
3. SIGNS INCLUDED IN THE COST TRAFFIC CONTROL.

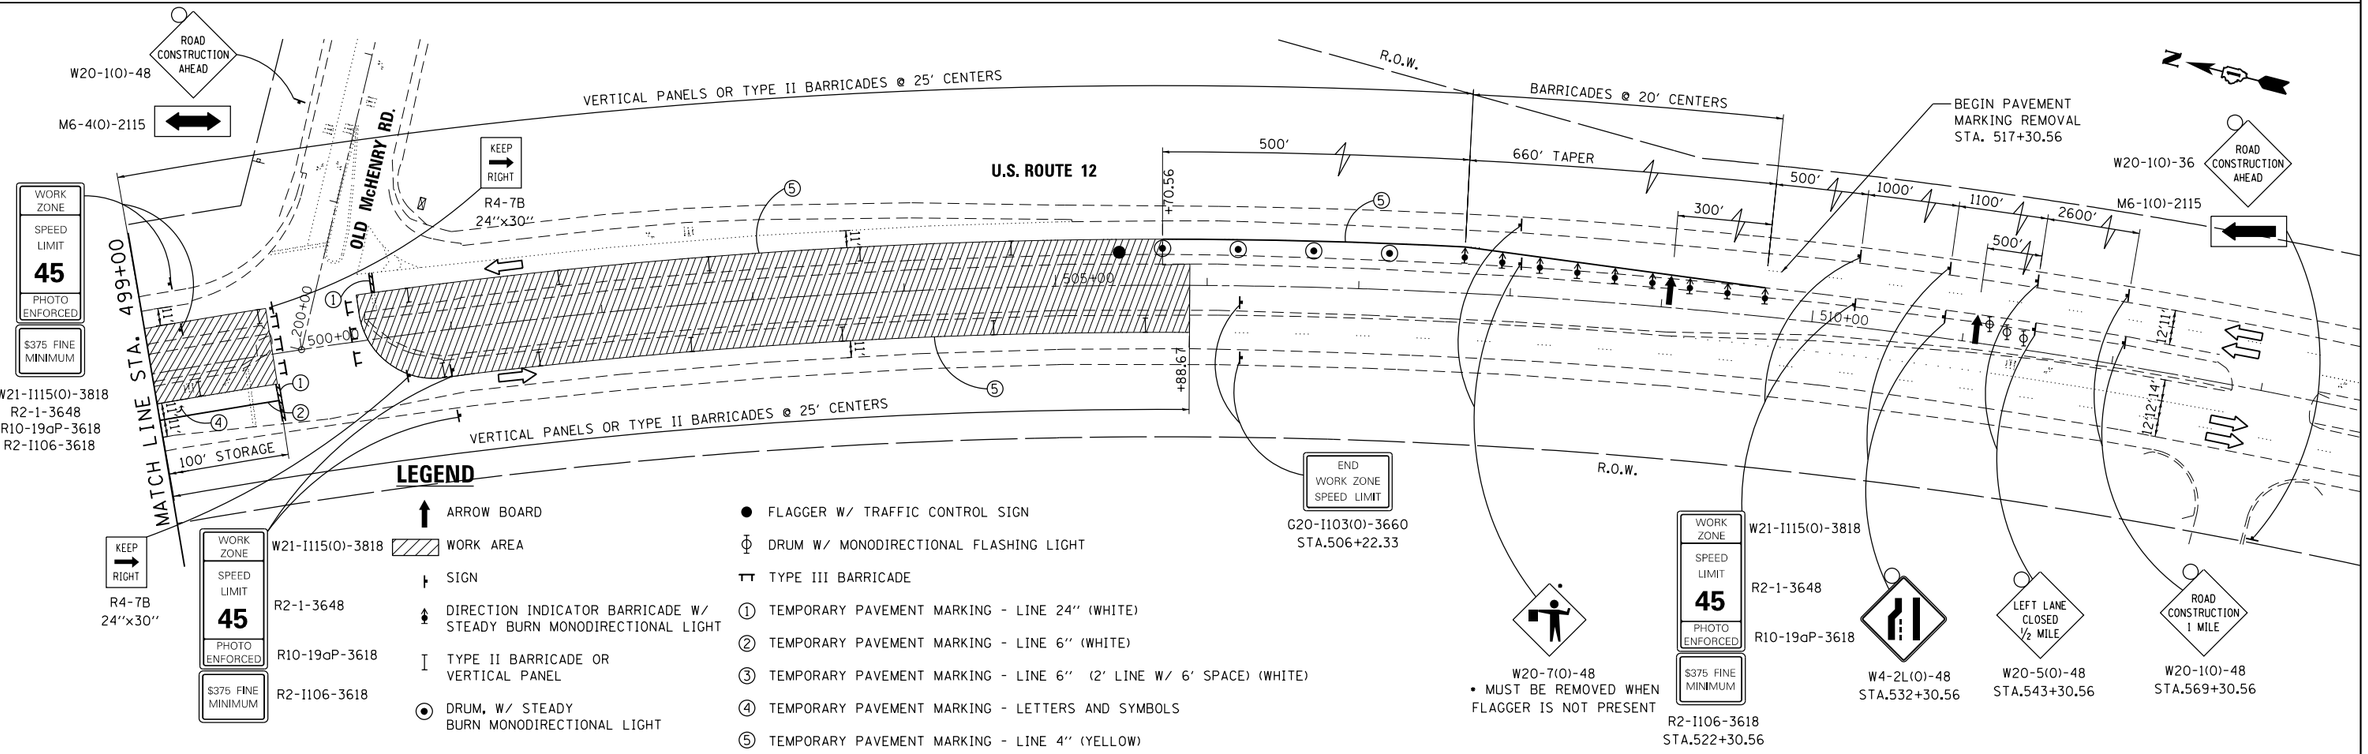

LEGEND

- ARROW BOARD
- WORK AREA
- SIGN
- DIRECTION INDICATOR BARRICADE W/ STEADY BURN MONODIRECTIONAL LIGHT
- TYPE II BARRICADE OR VERTICAL PANEL
- DRUM, W/ STEADY BURN MONODIRECTIONAL LIGHT
- FLAGGER W/ TRAFFIC CONTROL SIGN
- DRUM W/ MONODIRECTIONAL FLASHING LIGHT
- TYPE III BARRICADE
- (1) TEMPORARY PAVEMENT MARKING - LINE 24" (WHITE)
- (2) TEMPORARY PAVEMENT MARKING - LINE 6" (WHITE)
- (3) TEMPORARY PAVEMENT MARKING - LINE 6" (2' LINE W/ 6' SPACE) (WHITE)
- (4) TEMPORARY PAVEMENT MARKING - LETTERS AND SYMBOLS
- (5) TEMPORARY PAVEMENT MARKING - LINE 4" (YELLOW)

FILE NAME = G:\Projects\ILLINOIS Department of Transportation\PTB 162 - Item 7 - Various Various\Work Order No.9- US 12 at Old McHenry Rd\CADD Sheets\D1680188-sht-staging.dgn

Default

USER NAME = mmiller	DESIGNED - MTM	REVISED -	
	DRAWN - MTM	REVISED -	
PLOT SCALE = 100.0000 ' / in.	CHECKED - BA	REVISED -	
PLOT DATE = 3/27/2013	DATE - 3/27/13	REVISED -	

STATE OF ILLINOIS
DEPARTMENT OF TRANSPORTATION

SUGGESTED MAINTENANCE OF TRAFFIC
STAGE I

SCALE: 1"=50' | SHEET 1 OF 2 SHEETS | STA. | TO STA.

F.A.P. RTE.	SECTION	COUNTY	TOTAL SHEETS	SHEET NO.
334	TR-TS	LAKE	58	22
		CONTRACT NO. 60T88		
	ILLINOIS FED. AID PROJECT			