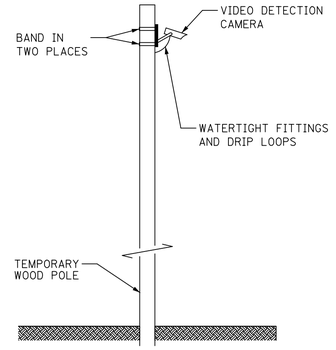

TEMPORARY VIDEO DETECTION DETAIL

(NOT TO SCALE)

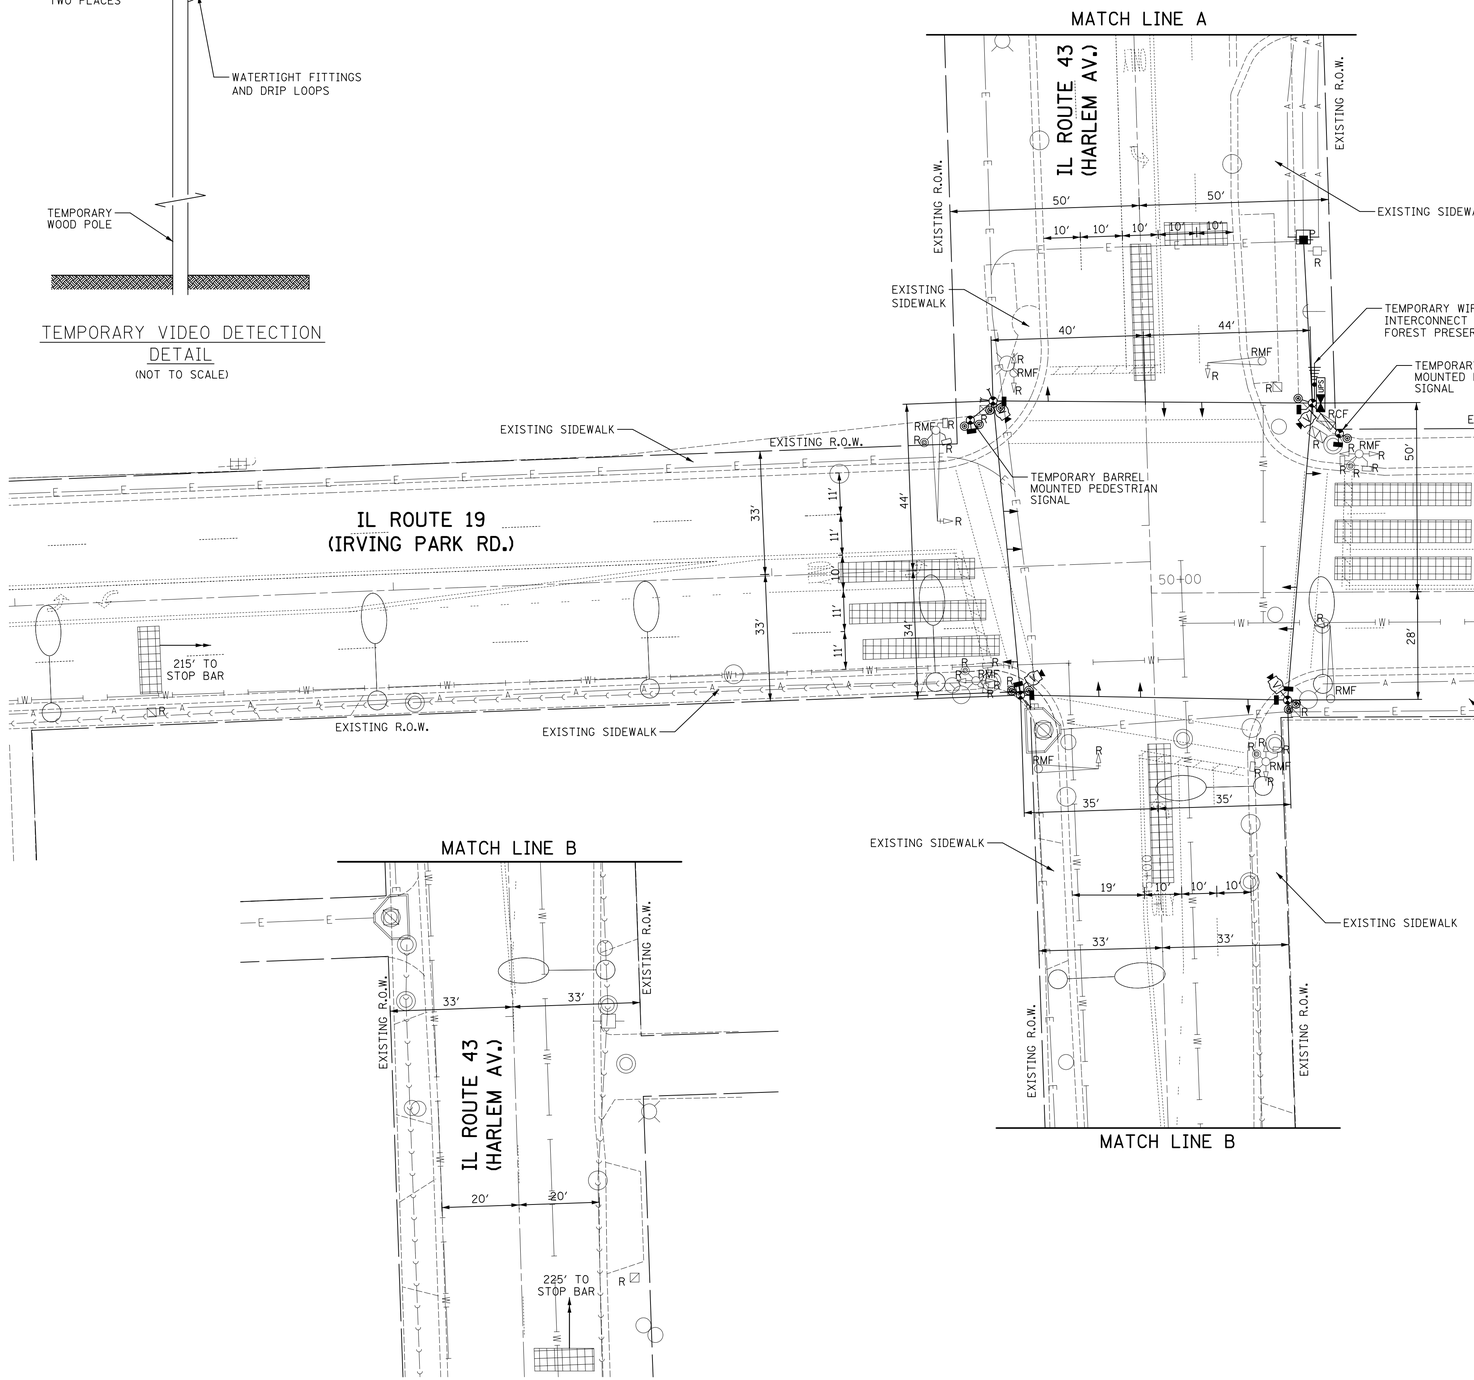

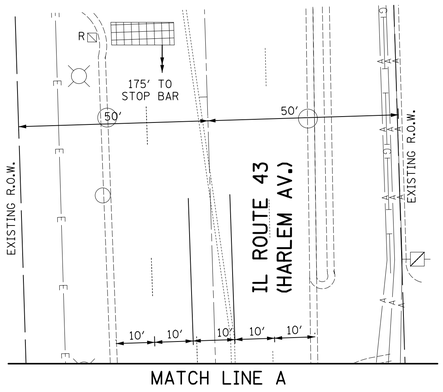

THE FOLLOWING ITEMS SHALL BE REMOVED BY THE CONTRACTOR AND SHALL BE DISPOSED OF BY THEM OUTSIDE THE RIGHT-OF-WAY AT THEIR EXPENSE. THE SALVAGE VALUE OF THE REMOVED EQUIPMENT SHALL BE REFLECTED IN THE CONTRACT BID PRICE.

4	EACH	SIGNAL POST
4	EACH	STEEL MAST ARM ASSEMBLY AND POLE
4	EACH	SIGNAL HEAD, 1-FACE, 5-SECTION
4	EACH	SIGNAL HEAD, 2-FACE, 1-3 SECTION, 1-5 SECTION
4	EACH	PEDESTRIAN SIGNAL HEAD, 2-FACE
4	EACH	TRAFFIC SIGNAL BACKPLATE
8	EACH	PEDESTRIAN PUSH-BUTTON
1	EACH	CONTROLLER AND CABINET, COMPLETE
1	EACH	SERVICE INSTALLATION

CIVILTECH

USER NAME = mfb	DESIGNED - BRD	REVISED -	
	DRAWN - MFB	REVISED -	
PLOT SCALE = 20.0000 ' / in.	CHECKED - JJE	REVISED -	
PLOT DATE = 3/20/2013	DATE - 03/21/2013	REVISED -	

STATE OF ILLINOIS
DEPARTMENT OF TRANSPORTATION

TEMPORARY TRAFFIC SIGNAL INSTALLATION PLAN AND REMOVAL PLAN
IL ROUTE 19 (IRVING PARK RD.) AT IL ROUTE 43 (HARLEM AV.)

SCALE: 1" = 20' | SHEET NO. 1 OF 1 SHEETS | STA. | TO STA.

F.A.P. RTE.	SECTION	COUNTY	TOTAL SHEETS	SHEET NO.
0348	2012-041TS	COOK	34	20
		CONTRACT NO. 60T97		
	ILLINOIS	FED. AID PROJECT		