SECTION 3, TOWNSHIP 36, RANGE 10

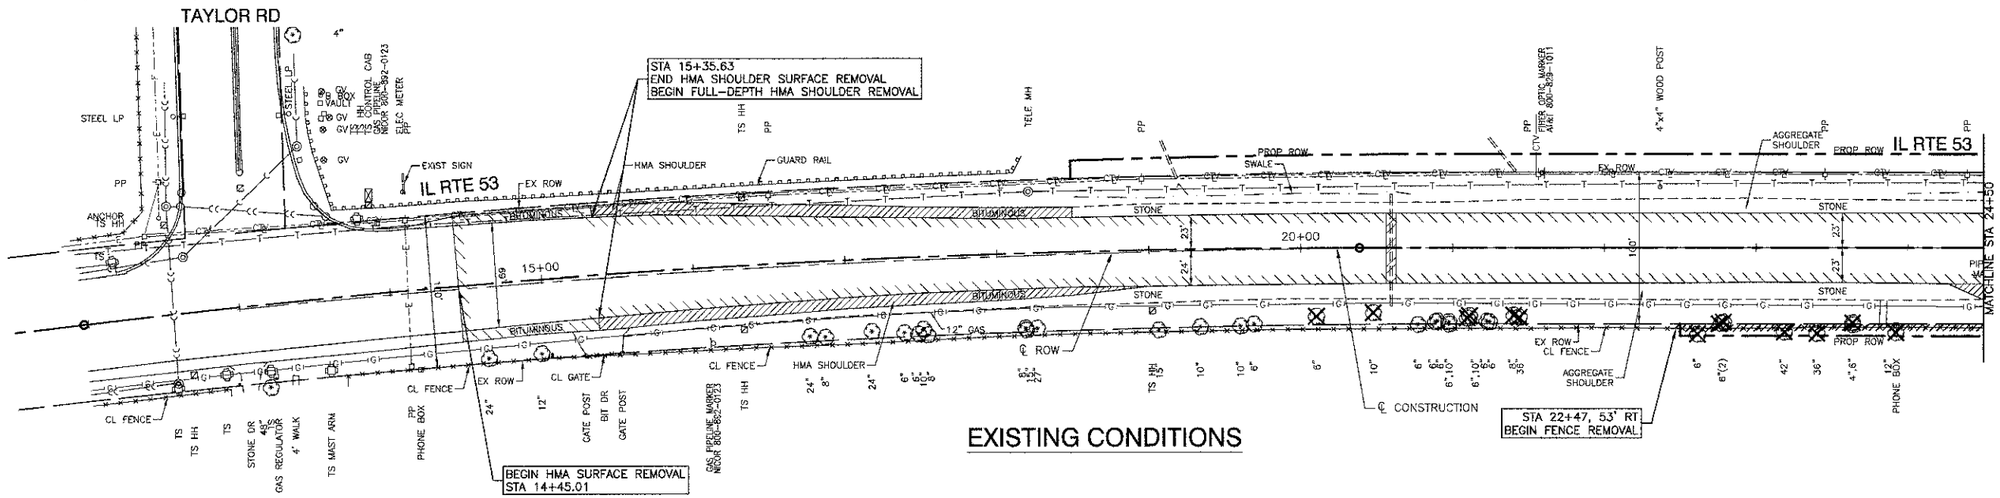

EXISTING CONDITIONS

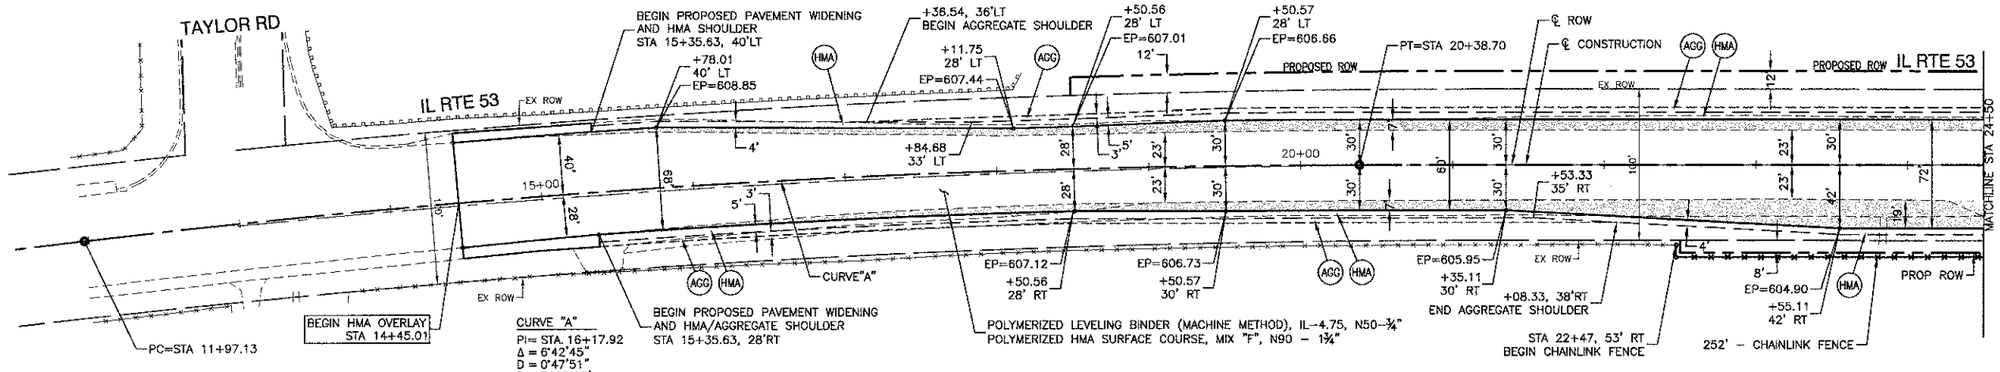

CURVE "A"
PI= STA. 16+17.92
Δ = 6°42'45"
D = 0°47'51"
R = 7183.23'
T = 421.267'
L = 841.57'
E = 12.342'

PROPOSED IMPROVEMENTS

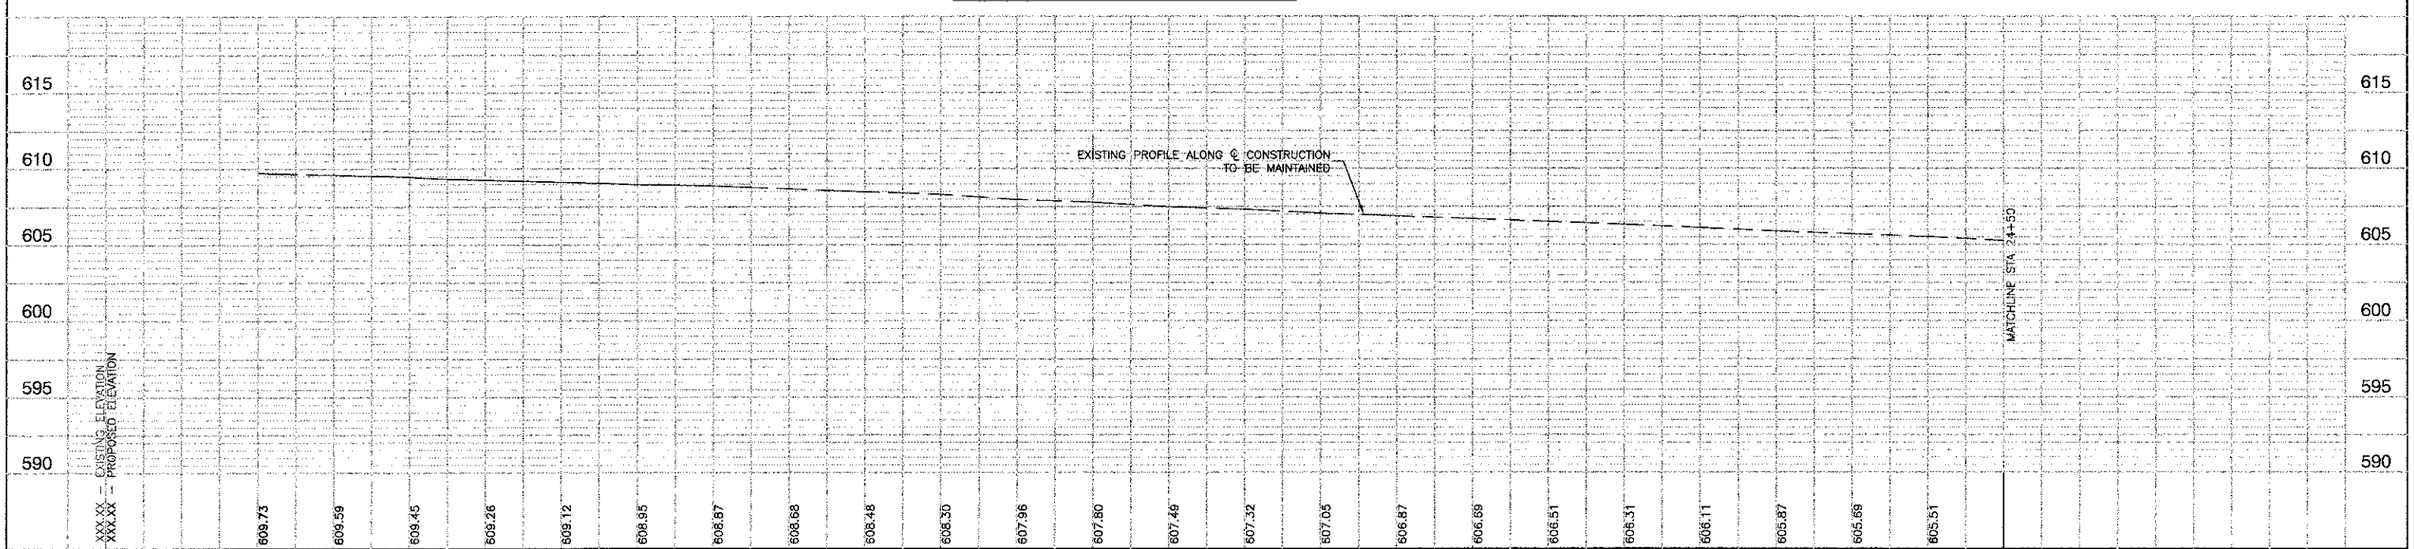

N

LEGEND

- CURB AND GUTTER REMOVAL
- PAVEMENT REMOVAL
- HMA SURFACE REMOVAL-2 ½"
- CONCRETE SIDEWALK REMOVAL
- CLASS "D" PATCHES-13"
- TREE REMOVAL
- IL RTE 53 PAVEMENT WIDENING (SEE TYPICAL CROSS SECTIONS)
- (HMA) HMA SHOULDER (SEE TYPICAL CROSS SECTION)
- (AGG) AGGREGATE SHOULDER, TYPE B-8"
- (CG1) COMB CONC CURB & GUTTER, TYPE B-6.24
- (CG2) COMB CONC CURG & GUTTER, TYPE B-6.18
- (CG3) OUTLET FOR COMB CONC CURB & GUTTER, TYPE B-6.24
- (T1) 10' TRANSITION FROM CURB & GUTTER TYPE B-6.24 TO CURB & GUTTER TYPE B-6.18
- (T2) 10' TRANSITION FROM CURB & GUTTER TYPE B-6.24 TO EXISTING TYPE CURB & GUTTER
- (SW) P.C.C. SIDEWALK-5"

NOTES

1. THE CONTRACTOR SHALL MILL FIRST PRIOR TO PATCHING.
2. ADDITIONAL QUANTITIES OF PAVEMENT PATCHING HAVE BEEN ADDED TO TO THE CONTRACT ON AN AS-NEEDED BASIS FOR IL RTE 53. LOCATIONS TO BE DETERMINED IN THE FIELD BY THE ENGINEER.
3. THE GENERAL CONTRACTOR IS REQUIRED TO HIRE AN ENVIRONMENTAL FIRM WITH AT LEAST FIVE (5) DOCUMENTED LEAKING UNDERGROUND STORAGE TANK CLEANUPS OR THAT IS PRE-QUALIFIED IN HAZARDOUS WASTE BY THE DEPARTMENT TO REMEDIATE THE SOIL CONTAMINATION AND MONITOR FOR WORKER PROTECTION.

BENCH MARK:

2 NAILS IN EAST FACE OF 9TH POWER POLE NORTH OF TAYLOR ROAD, ON WEST SIDE OF ROUTE 53. ELEVATION=605.76

PLAN: NOTE BOOK NO. — SURVEYED / PLOTTED / ALIGNMENT CHECKED / GRADES CHECKED / CADD FILE NAME — BY — DATE

PROFILE: NOTE BOOK — SURVEYED / PLOTTED / GRADES CHECKED / B.M. NOTED — BY — DATE

FILE NAME = 08361_02-PLPR-01 - PLPR01	USER NAME =	DESIGNED — WPD	REVISED —	STATE OF ILLINOIS DEPARTMENT OF TRANSPORTATION	IL RTE 53 AT MATERIAL ROAD BEGIN IMPROVEMENTS TO STA 24+50 PLAN AND PROFILE
		CHECKED — PB	REVISED —		
	PLOT SCALE = 1"=50'	DRAWN — AG	REVISED —		
	PLOT DATE = 02-28-13	CHECKED — PS	REVISED —		SCALE: H 1"=50' V 1"=5' · SHEET NO. 10 OF 54 SHEETS · STA. · TO STA.

F.A.P. RTE.	SECTION	COUNTY	TOTAL SHEETS	SHEET NO.
112	09-00055-00-CH	WILL	54	10
		CONTRACT NO. 63753		

FED. ROAD DIST. NO. 1 · ILLINOIS · FED. AID PROJECT M-9003(829)