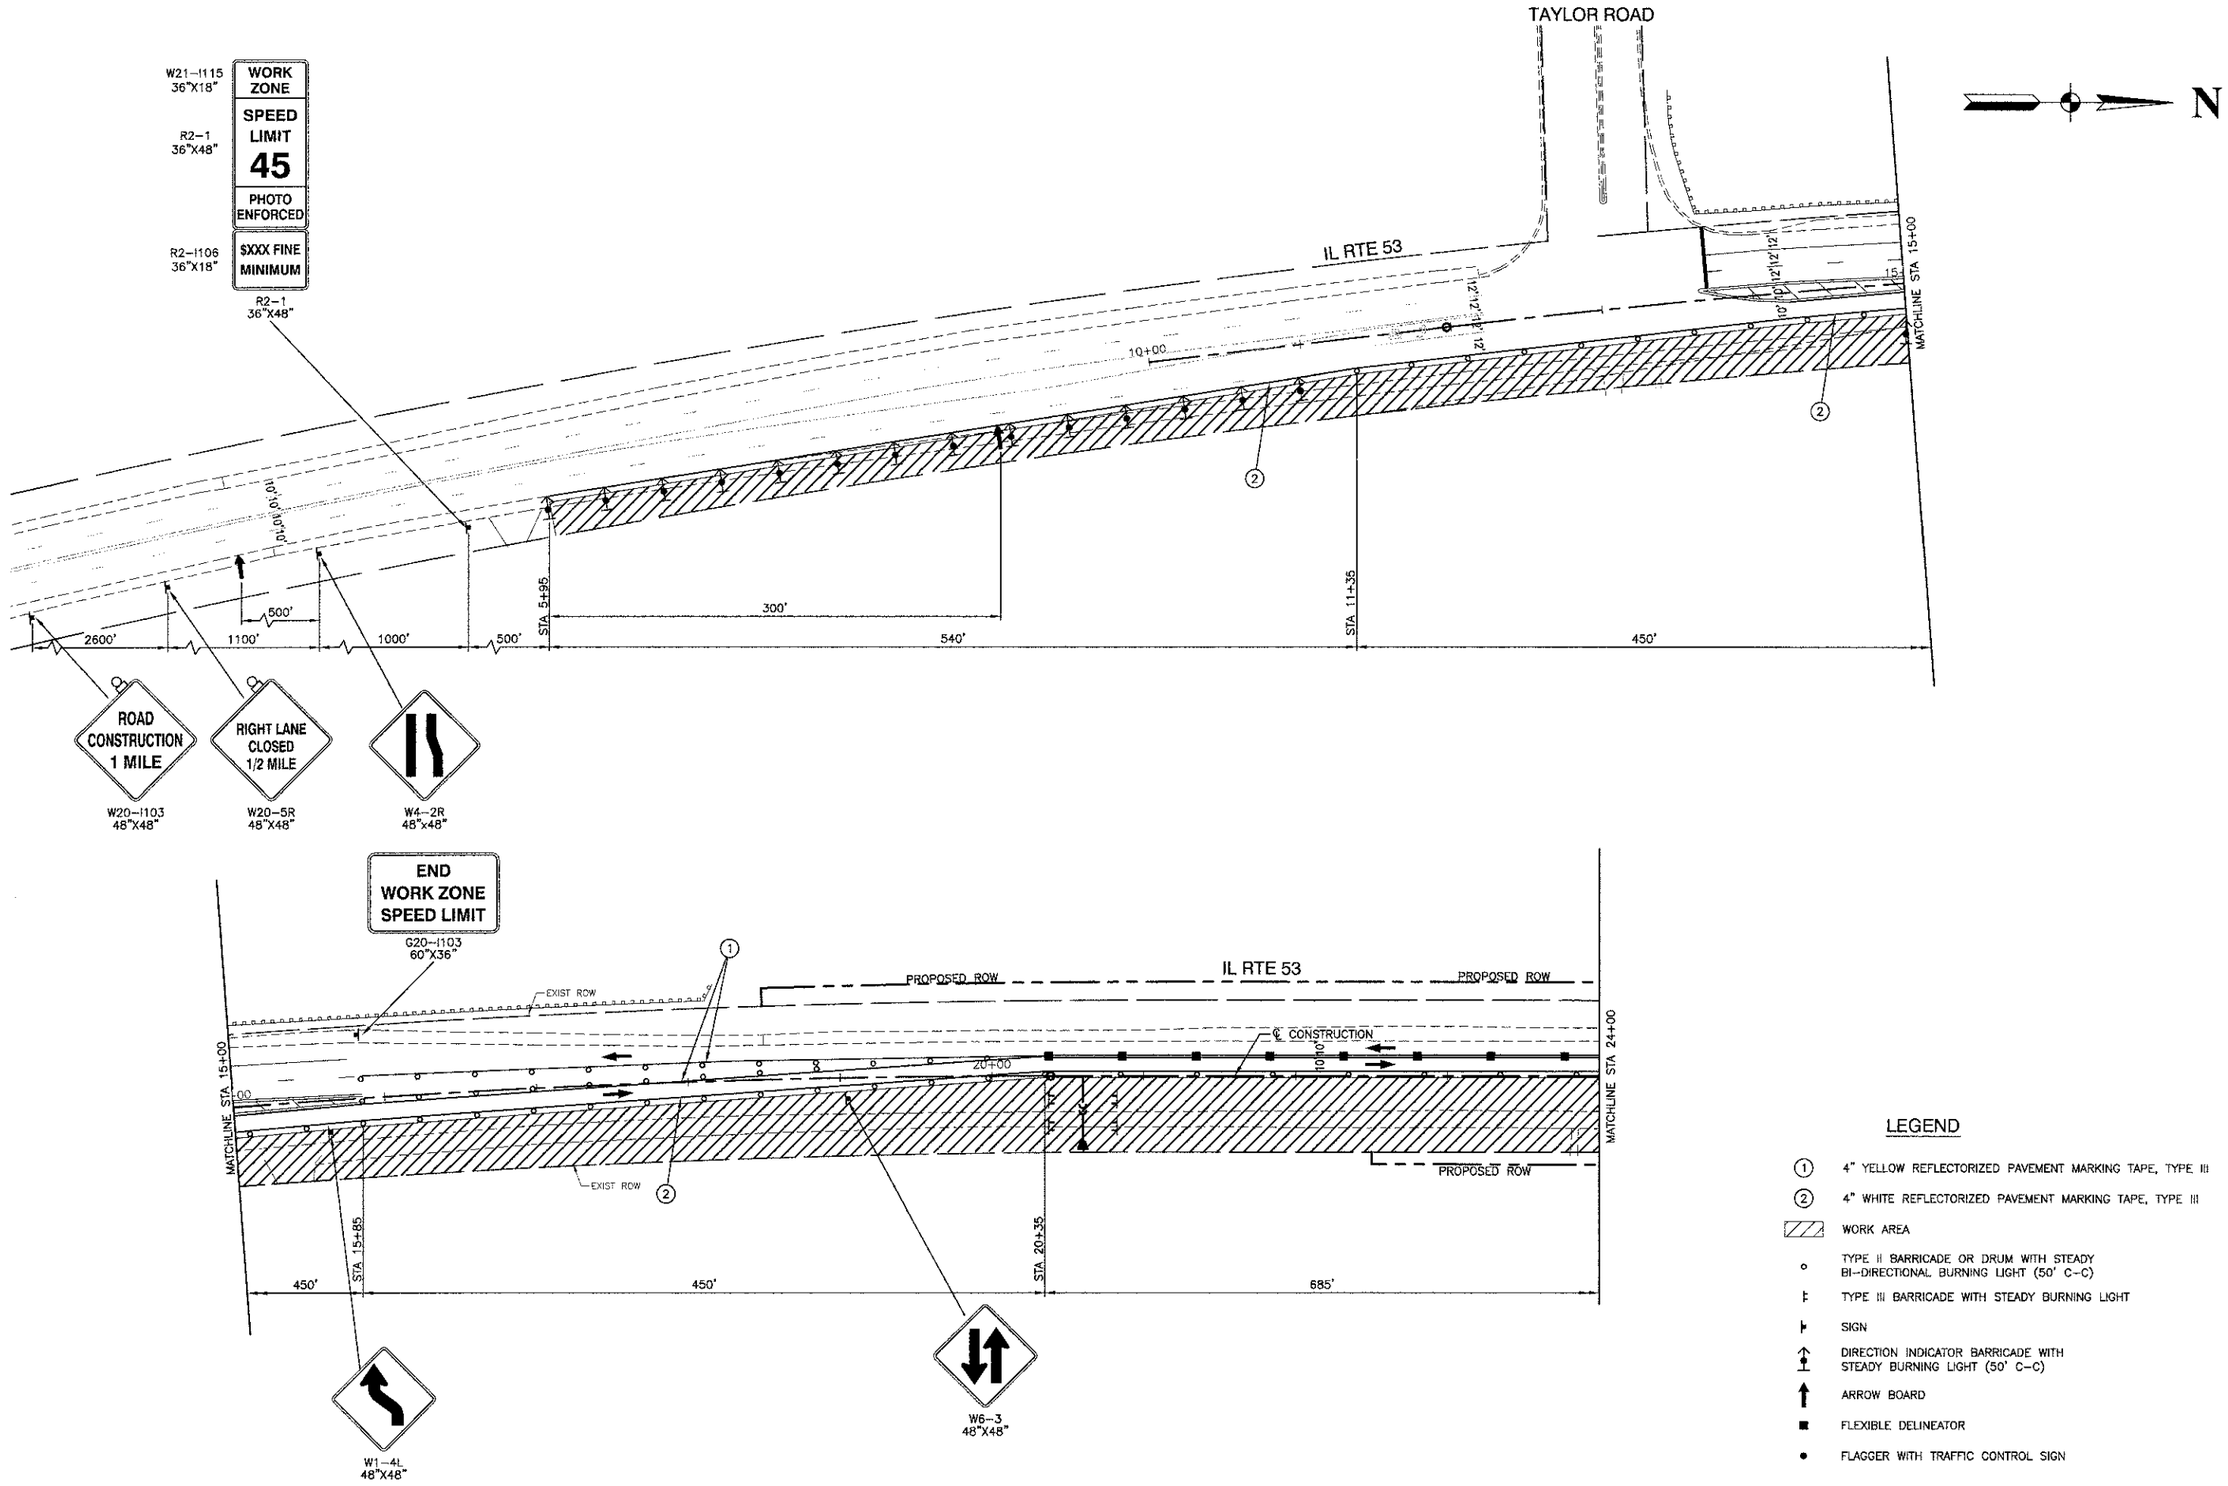


## LEGEND

- (1) 4" YELLOW REFLECTORIZED PAVEMENT MARKING TAPE, TYPE III
- (2) 4" WHITE REFLECTORIZED PAVEMENT MARKING TAPE, TYPE III
- WORK AREA
- TYPE II BARRICADE OR DRUM WITH STEADY BI-DIRECTIONAL BURNING LIGHT (50' C-C)
- TYPE III BARRICADE WITH STEADY BURNING LIGHT
- SIGN
- DIRECTION INDICATOR BARRICADE WITH STEADY BURNING LIGHT (50' C-C)
- ARROW BOARD
- FLEXIBLE DELINEATOR
- FLAGGER WITH TRAFFIC CONTROL SIGN

| | | | |
|---|---|---|---|
| FILE NAME = 08361_02-TCON-01 - IDOT P01 | USER NAME = | DESIGNED - WPD | REVISED - 12-12-12 - IDOT |
| | | CHECKED - PB | REVISED - |
| | PLOT SCALE = | DRAWN - RG | REVISED - |
| | PLOT DATE = 02-28-13 | CHECKED - AG | REVISED - |

STATE OF ILLINOIS
DEPARTMENT OF TRANSPORTATION

INTERSECTION IMPROVEMENT
IL RTE 53 AT MATERIAL ROAD
SUGGESTED CONSTRUCTION STAGING - STAGE 1

SCALE: 1"=50' | SHEET NO. 14 OF 54 SHEETS | STA. | TO STA.

| F.A.P RTE. | SECTION | COUNTY | TOTAL SHEETS | SHEET NO. |
|---|---|---|---|---|
| 112 | 09-00055-00-CH | WILL | 54 | 14 |
| | | CONTRACT NO. 63753 | | |
| FED. ROAD DIST. NO. 1 | ILLINOIS | FED. AID PROJECT M-9003(829) | | |