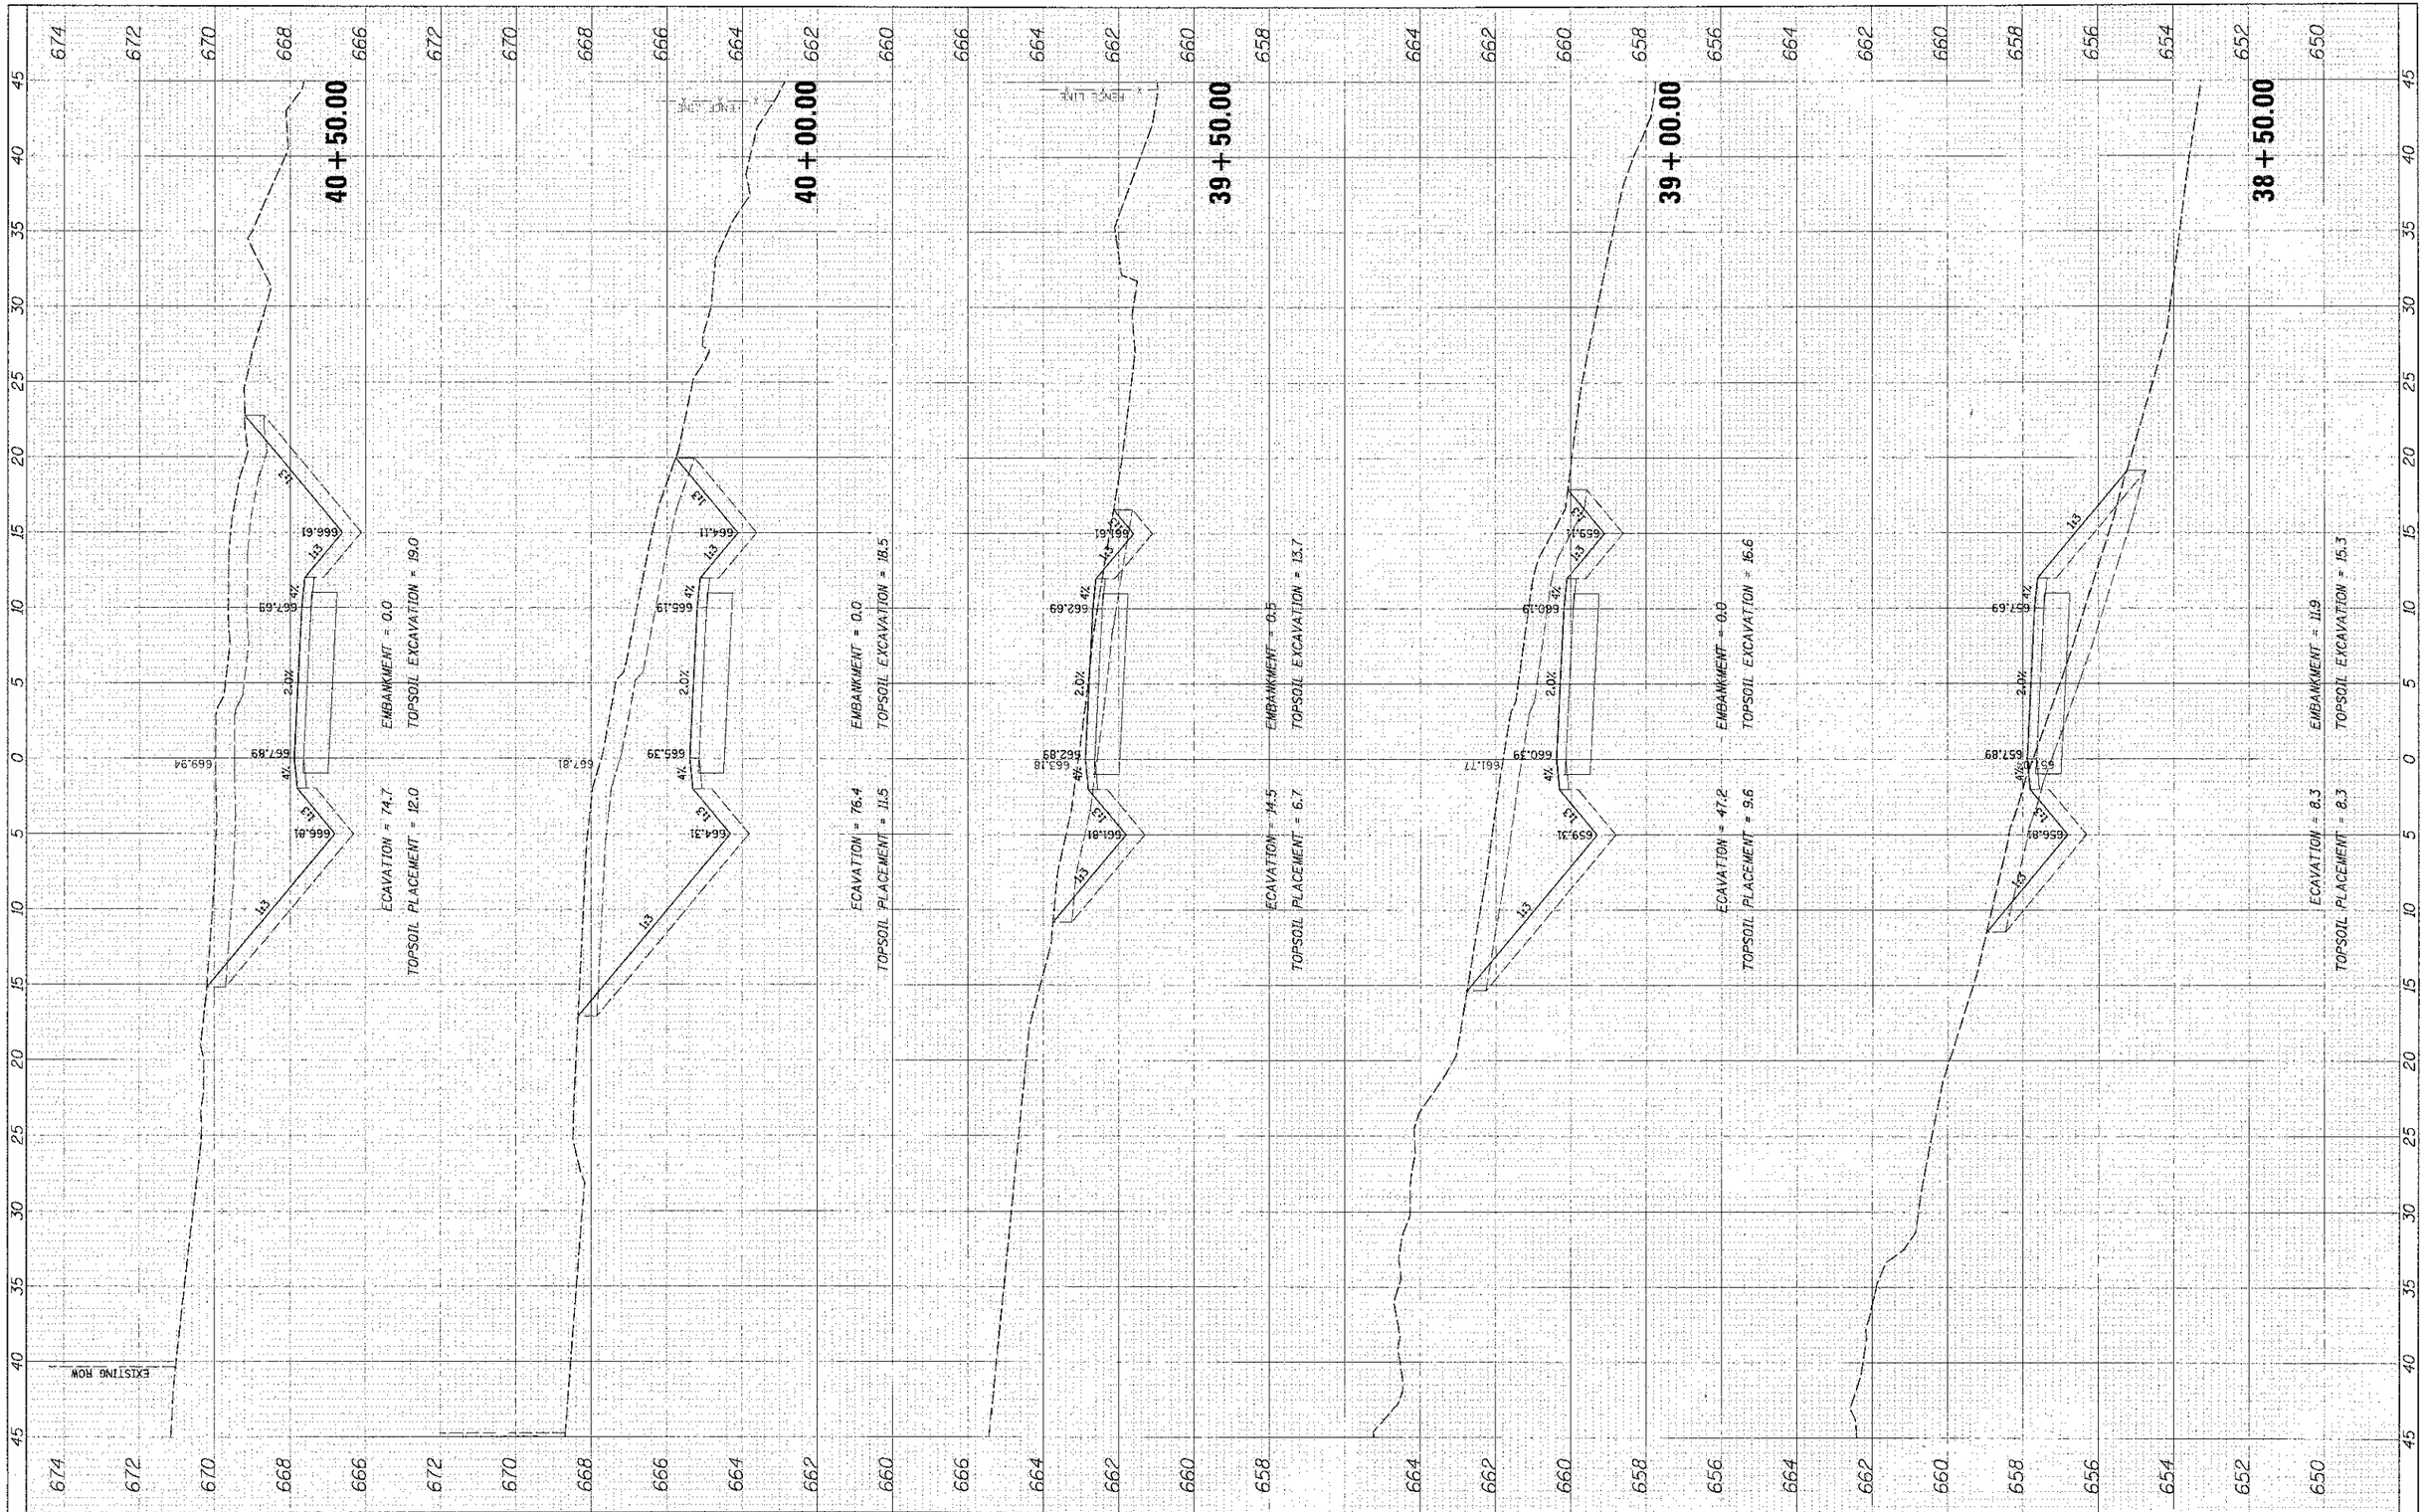

9575 W. Higgins Road, Suite 600 Rosemont, Illinois 60018 (847) 823-0500	USER NAME = mbotana	DESIGNED - MBT	REVISED -	STATE OF ILLINOIS DEPARTMENT OF TRANSPORTATION	LAKE COOK ROAD/NORTH BRANCH BICYCLE TRAIL EXTENSION PROPOSED CROSS SECTIONS
		DRAWN - PWN	REVISED -		
	PLOT SCALE = 5'	CHECKED - MEK	REVISED -		
	PLOT DATE = 4/11/2013	DATE - 4/11/13	REVISED -		1"=5' H 1"=2' V | SHEET NO. OF SHEETS | STA. 38+50.00 TO STA. 40+50.00

F.A.U. RTE.	SECTION	COUNTY	TOTAL SHEETS	SHEET NO.
3726	10-F3000-22-BT	COOK	89	83
		CONTRACT NO. 63781		
		ILLINOIS FED. AID PROJECT		

FILE NAME = FXS_101459.SHT