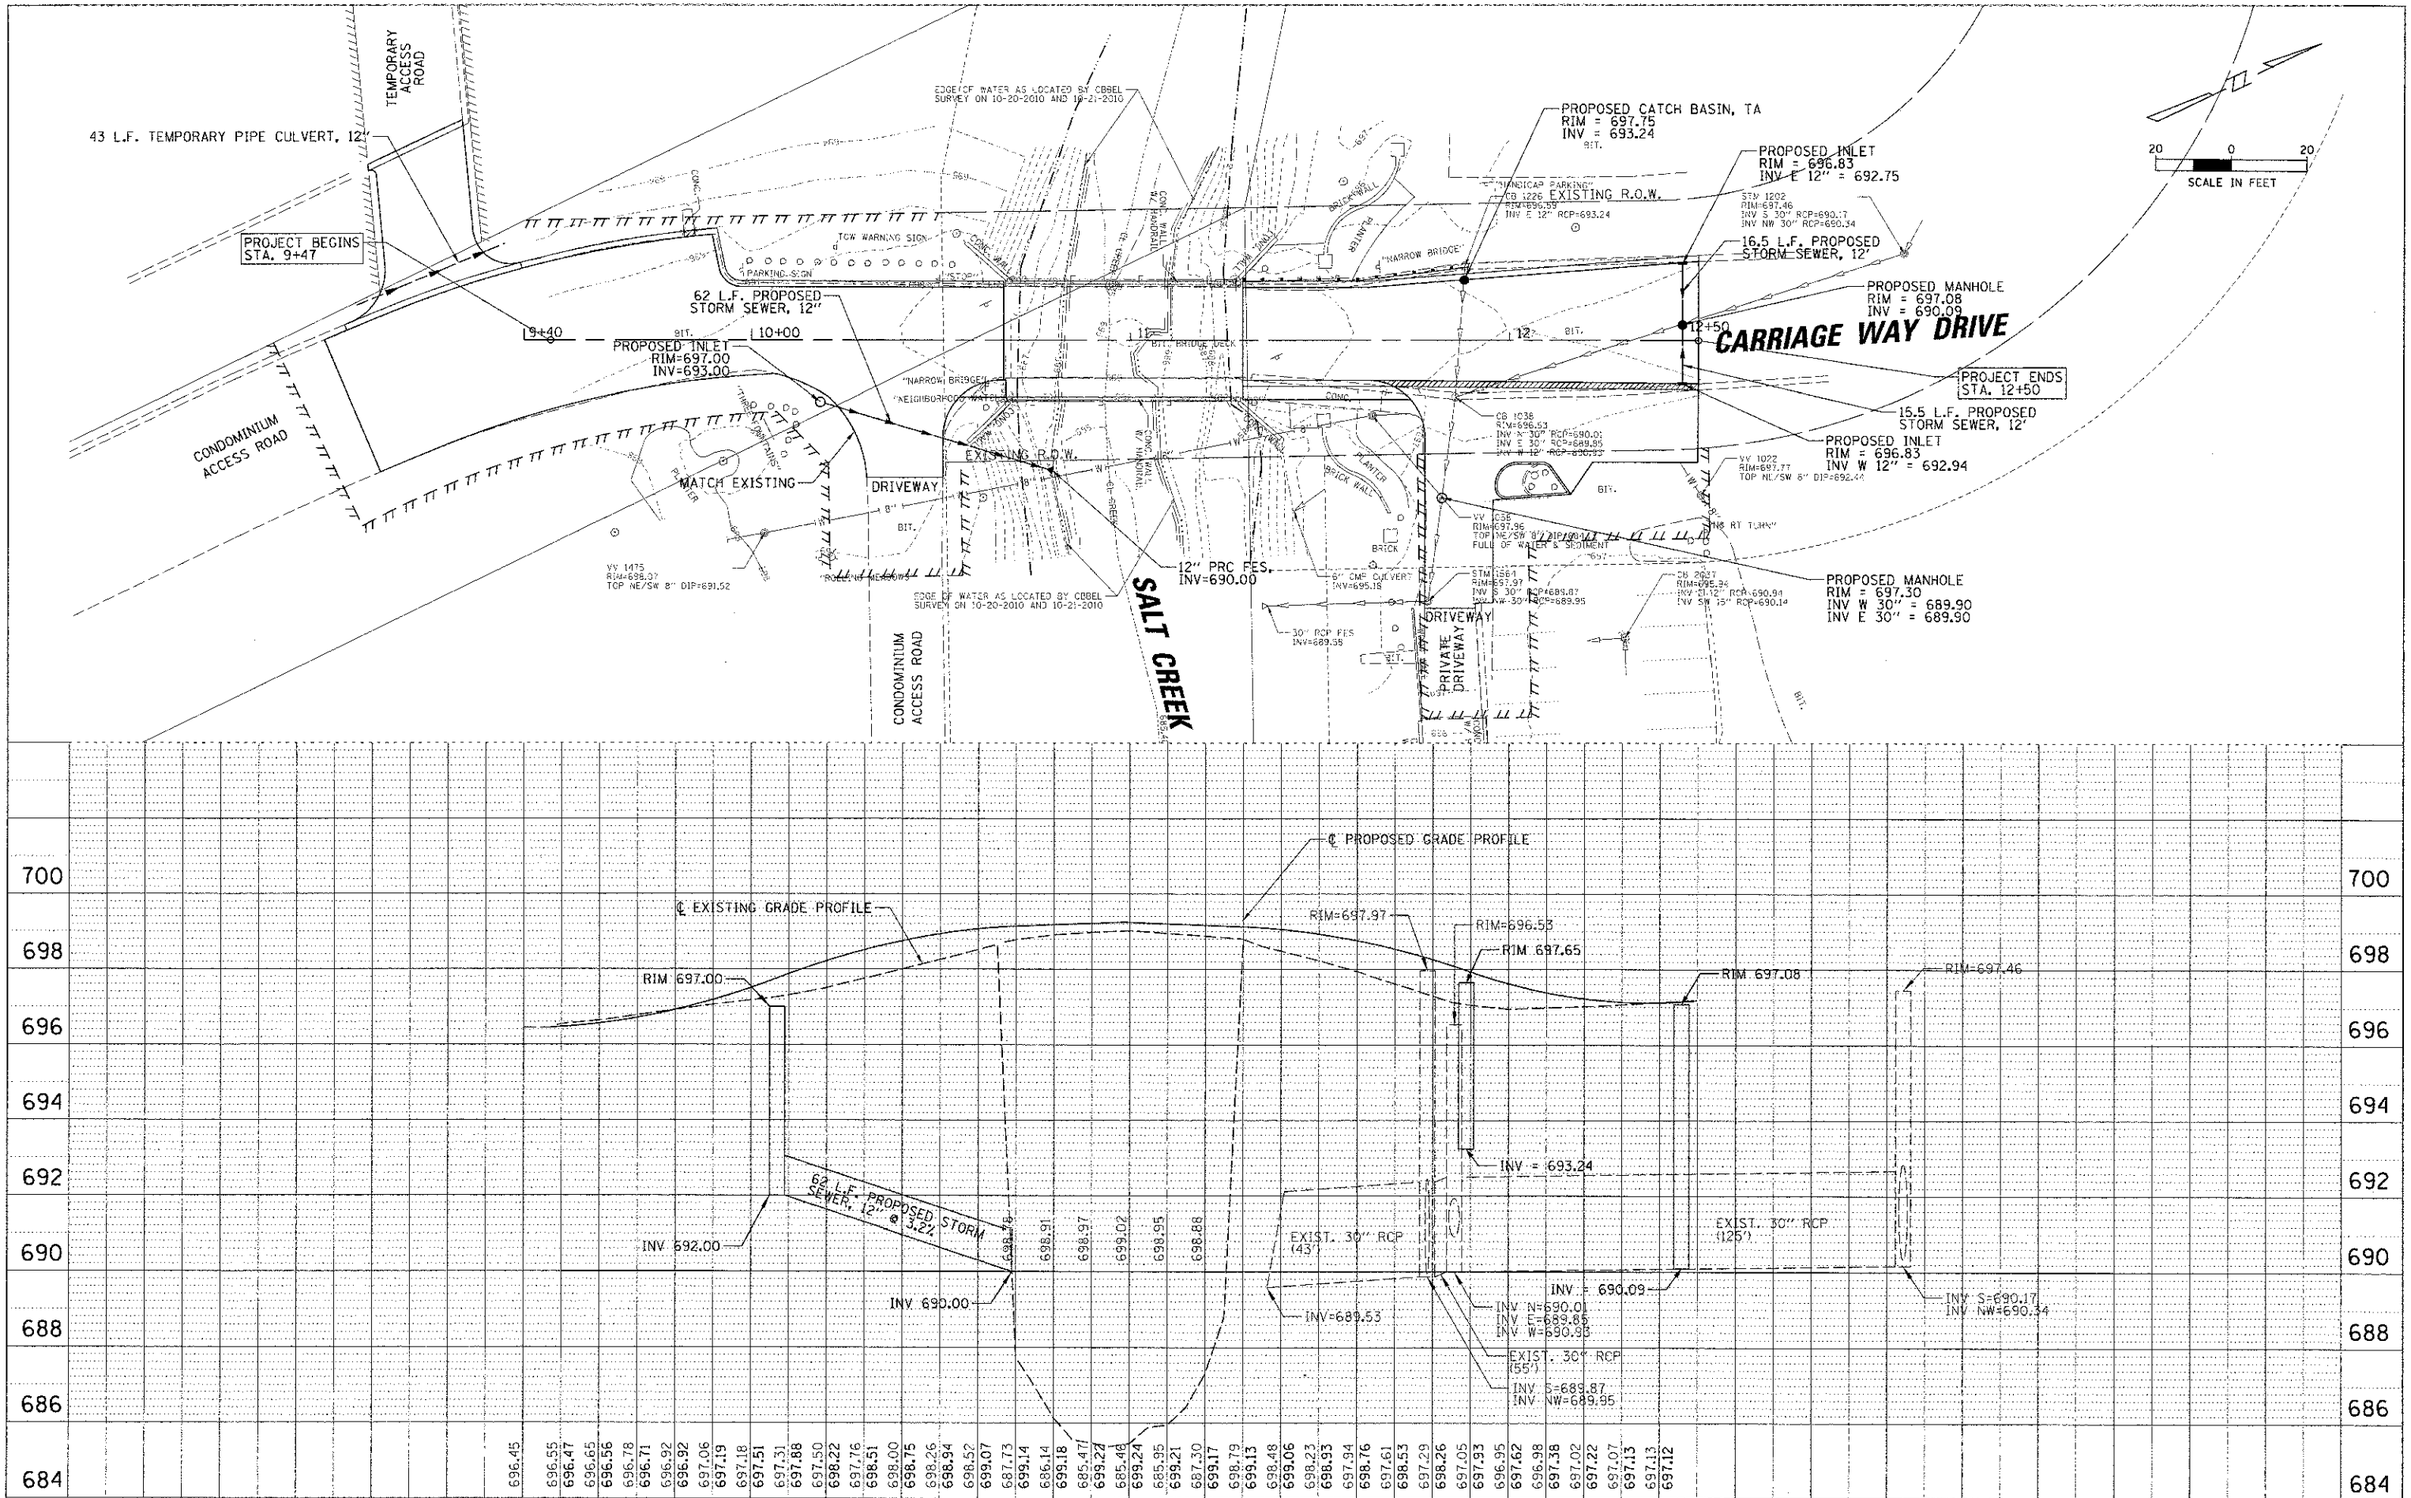

FILE NAME =	USER NAME = prazalon	DESIGNED -	REVISED -
N:\ROLLINGMEADOWS\9836IBR126\Civil\DPP_9836IBR126_01.SHT		DRAWN -	REVISED -
	PLOT SCALE = 20'	CHECKED -	REVISED -
	PLOT DATE = 2/12/2013	DATE -	REVISED -

STATE OF ILLINOIS
DEPARTMENT OF TRANSPORTATION

CARRIAGEWAY DRIVE
DRAINAGE PLAN AND PROFILE

SCALE: | SHEET OF SHEETS | STA. TO STA.

F.A. RTE.	SECTION	COUNTY	TOTAL SHEETS	SHEET NO.
	10-00101-00-BR	COOK	34	15

CONTRACT NO. 63787

ILLINOIS FED. AID PROJECT