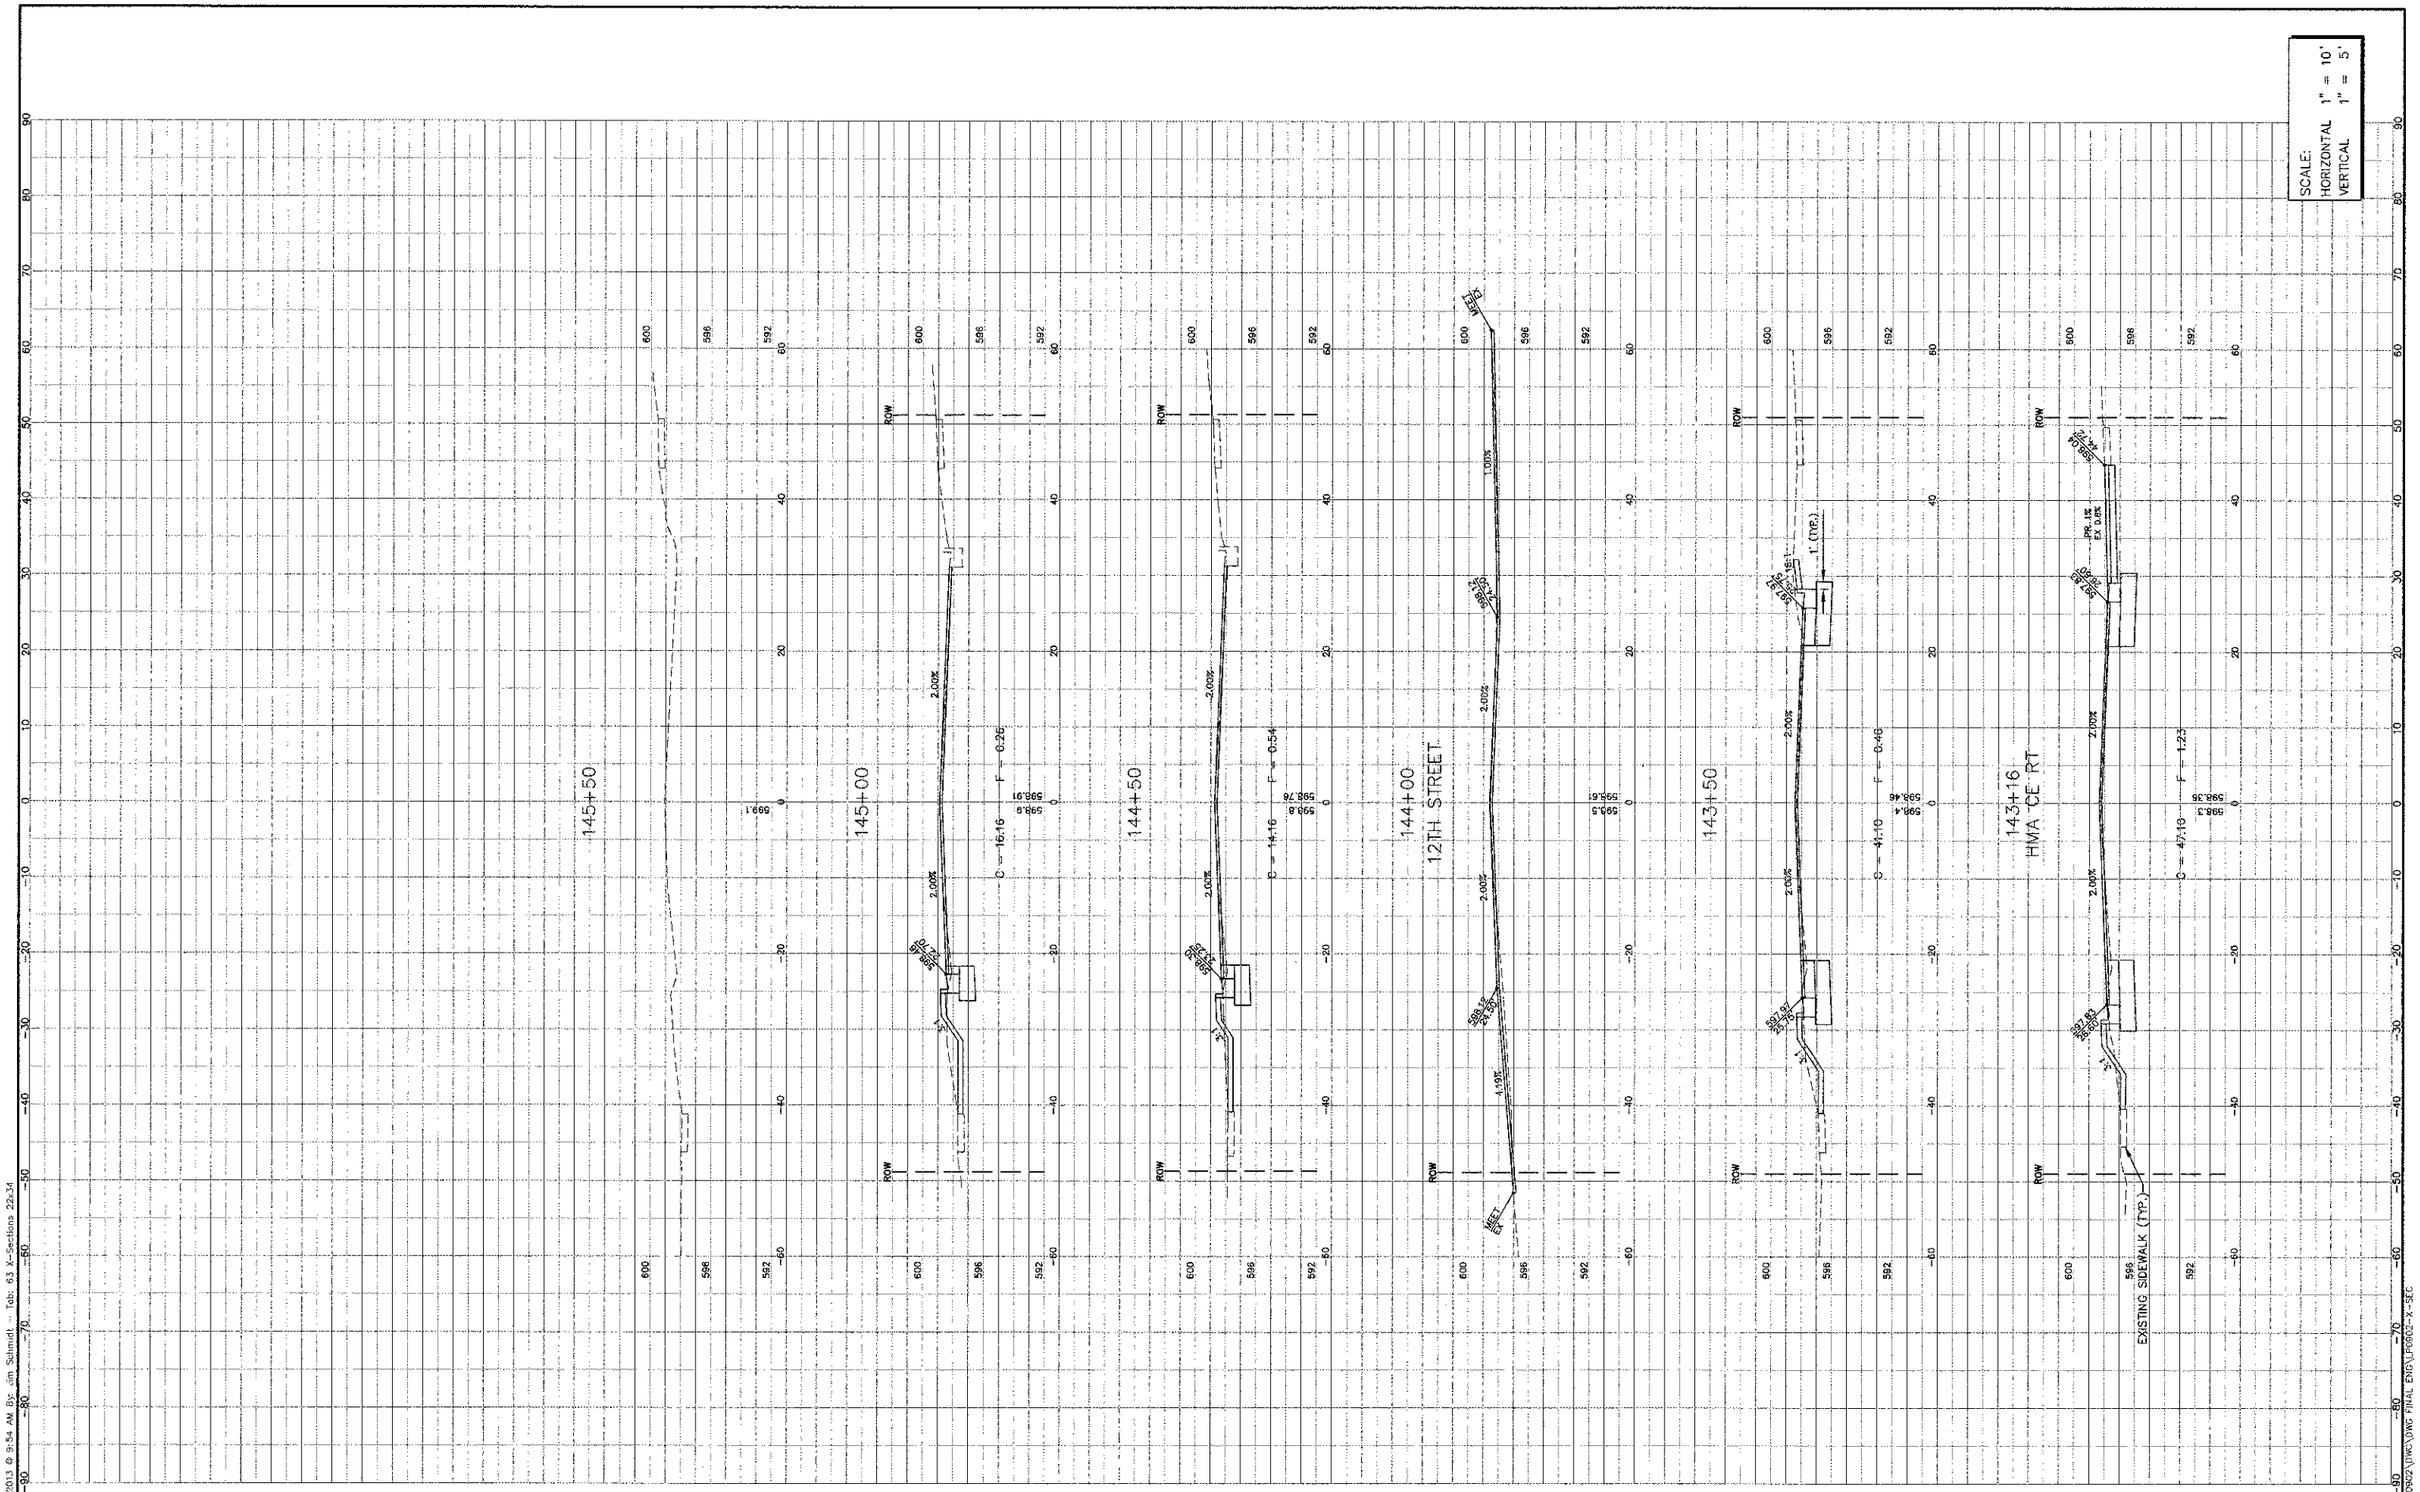

COPYRIGHT © 2013 ENGINEERING ENTERPRISES, INC.

Engineering Enterprises, Inc.
CONSULTING ENGINEERS
52 Wheeler Road
Sugar Grove, Illinois 60554
630.466.6700 / www.eeiweb.com

USER NAME = Jim Schmidt	DESIGNED - JRL & SWM	REVISED - JPS 02/08/13	
	DRAWN - CLN	REVISED -	
PLOT SCALE =	CHECKED - JL	REVISED -	
PLOT DATE = February 11, 2013	DATE - 11/13/12	REVISED -	

STATE OF ILLINOIS
DEPARTMENT OF TRANSPORTATION

CROSS SECTIONS - IL 171

SCALE: H:1"=10' V:1"=5' | SHEET NO. 6 OF 8 SHEETS | STA. 143+16 TO STA. 145+50

F.A.P. RTE.	SECTION	COUNTY	TOTAL SHEETS	SHEET NO.
577	10-00068-00-TL	WILL	65	63

CONTRACT NO. 63788

FED. ROAD DIST. NO. 1 | ILLINOIS | FED. AID PROJECT M-9003(619)

Plotted: February 11, 2013 @ 9:54 AM By: Jim Schmidt -- Tab: 63 X-Sections 22x34

Path: H:\SDSKPROJ\LP0902\DWG\DWG FINAL ENG\LP0902-X-SEC