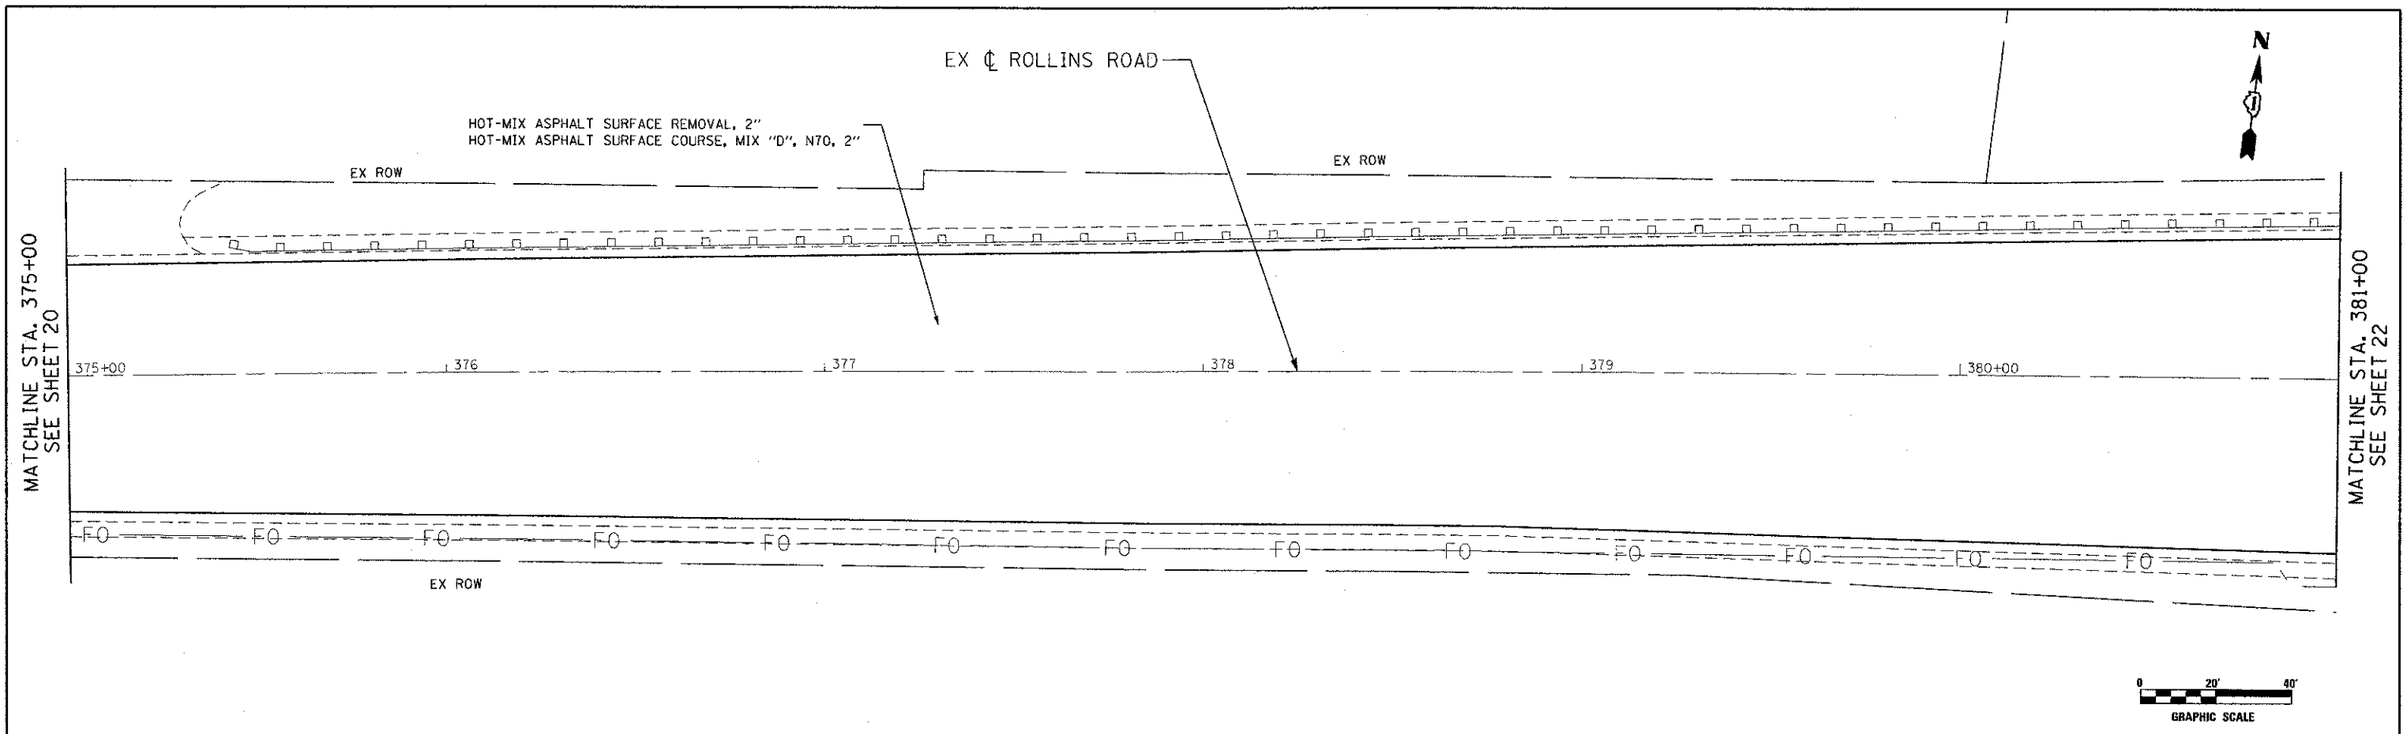

FILE NAME = N:\PROJ\0020087.01\1_Rollins\Design\Proposed_Plan\0020087.01-prp05_Rollins.dgn

Ciorba Group, Inc.
CONSULTING ENGINEERS
5507 North Cumberland Avenue, Suite 402
Chicago, Illinois 60656
Tel. 773.775.4009 Fax 773.775.4014

USER NAME = jkjellman	DESIGNED -	REVISED -
	DRAWN -	REVISED -
PLOT SCALE = 40.0000 ' / in.	CHECKED -	REVISED -
PLOT DATE = 4/8/2013	DATE - 4/8/2013	REVISED -

MILLENNIUM TRAIL
LAKE COUNTY FOREST PRESERVES

PLAN AND PROFILE - ROLLINS ROAD
ROLLINS ROAD UNDERPASS

SCALE: | SHEET NO. OF SHEETS | STA. TO STA.

F.A.U. RTE.	SECTION	COUNTY	TOTAL SHEETS	SHEET NO.
181	12-F3000-01-BT	LAKE	118	21
		CONTRACT NO. 63807		

FED. ROAD DIST. NO. . | ILLINOIS | FED. AID PROJECT