NOTES:
1. SPACING OF ALL DRUMS AND BARRICADES ALONG ROLLINS ROAD SHALL BE AT 50 CENTER TO CENTER.
2. FLEXIBLE DELINEATORS SHALL BE INSTALLED IN ACCORDANCE WITH IDOT STANDARD 701431.

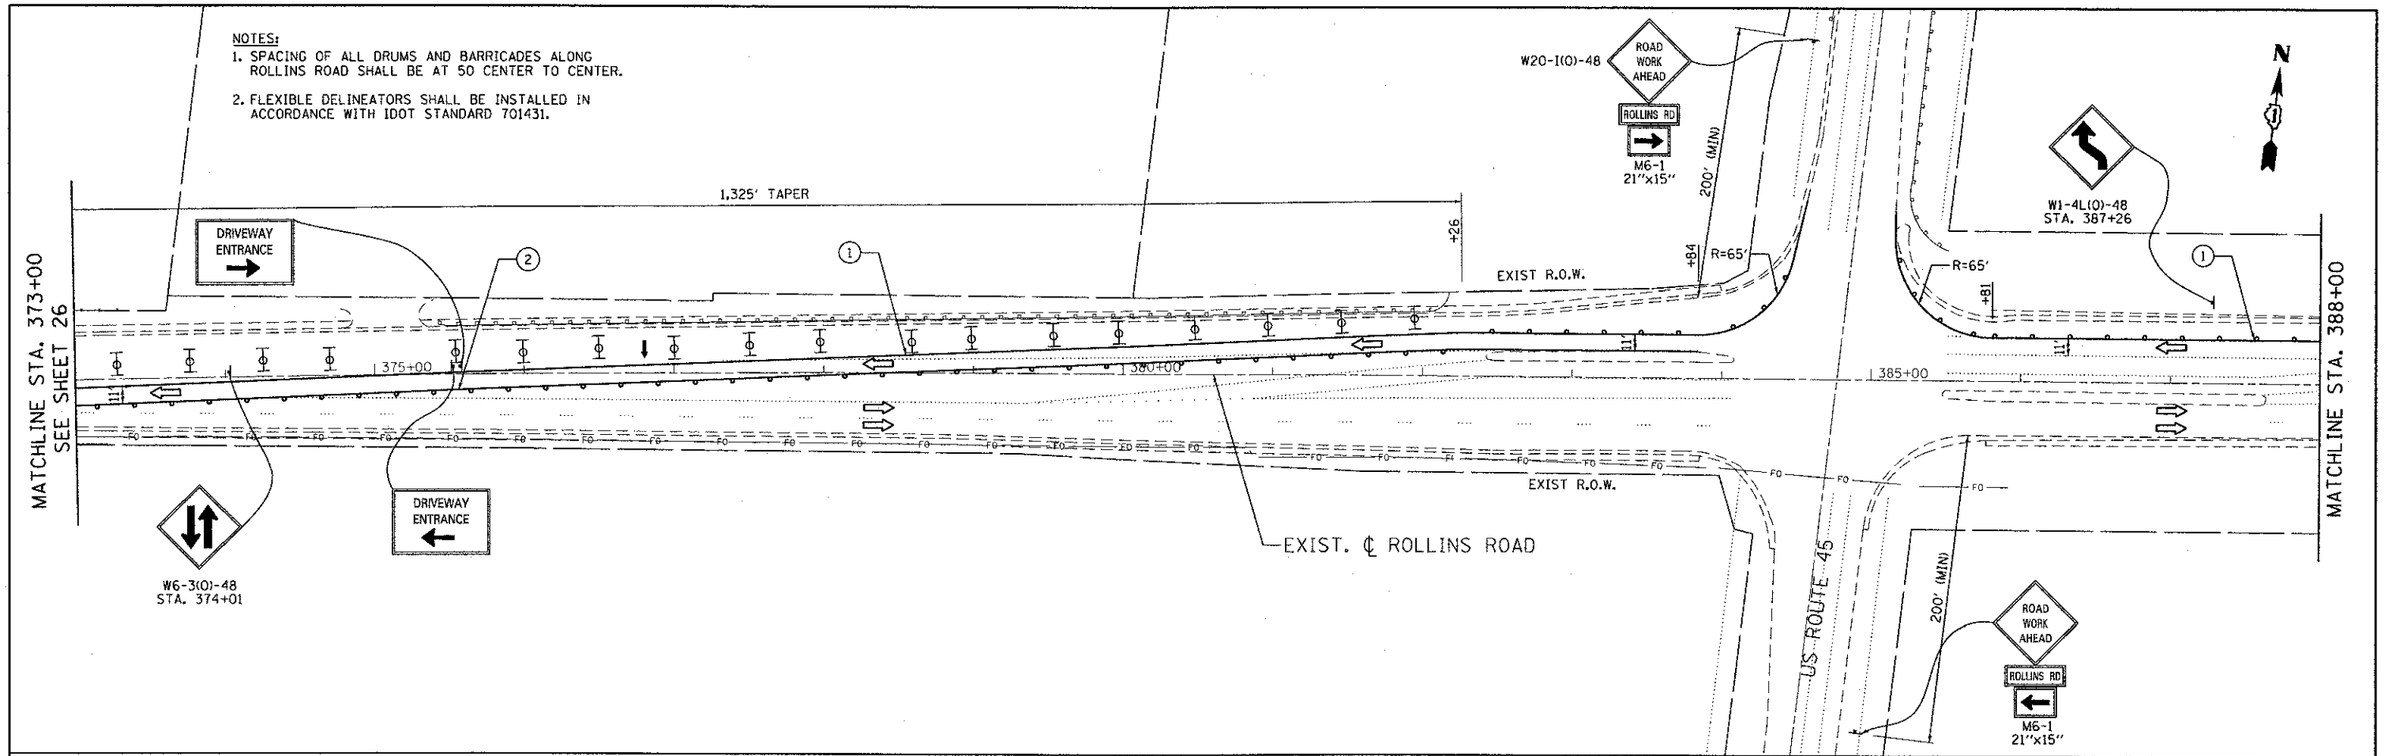

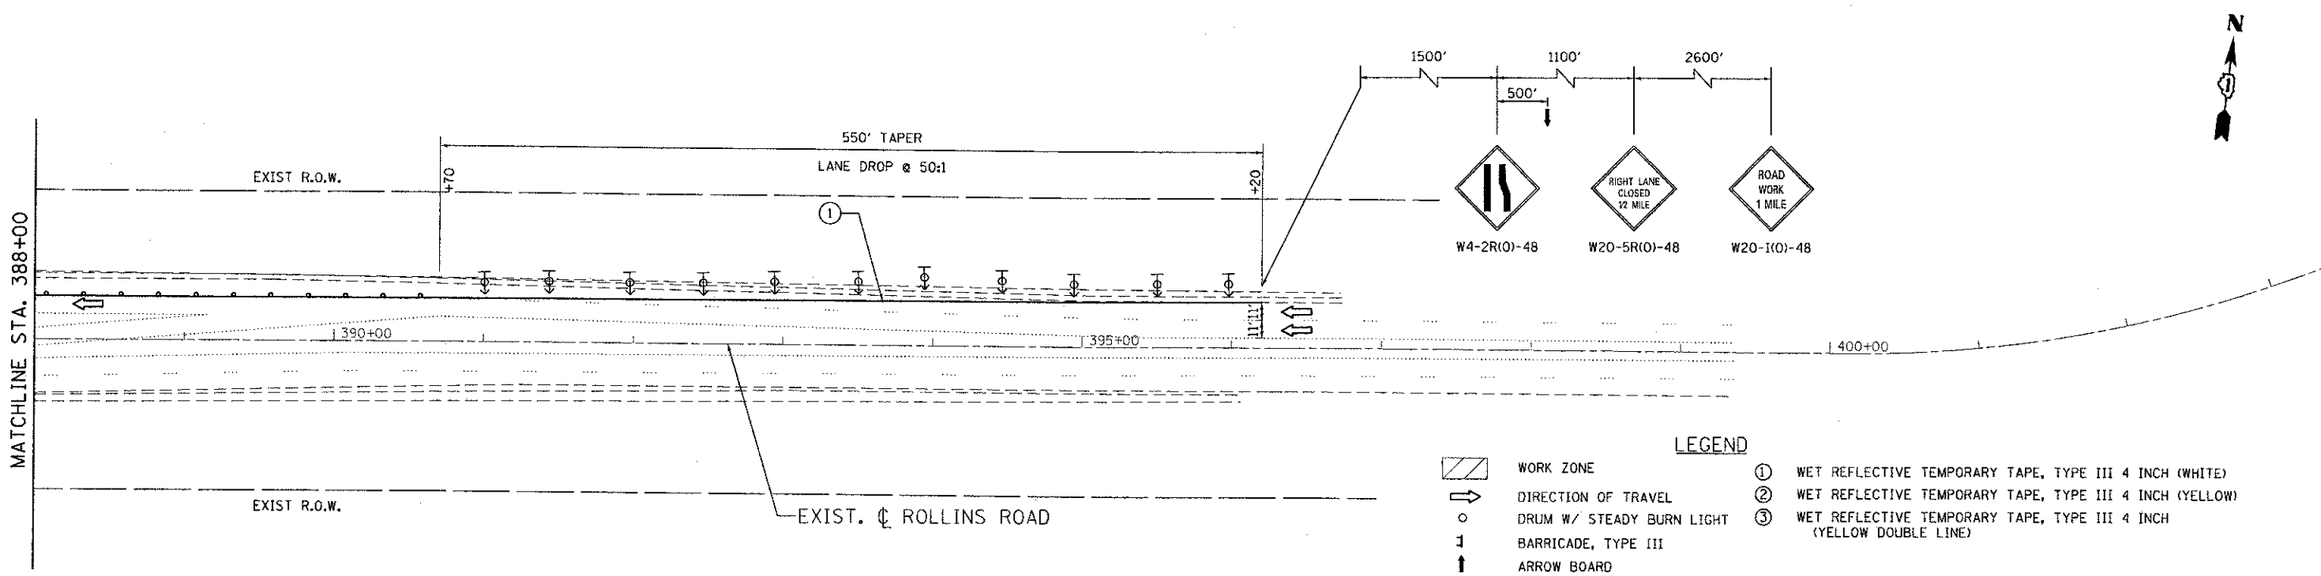

LEGEND

- WORK ZONE
- DIRECTION OF TRAVEL
- DRUM W/ STEADY BURN LIGHT
- BARRICADE, TYPE III
- ARROW BOARD
- DIRECTION INDICATOR BARRICADE WITH STEADY BURN MONODIRECTIONAL LIGHT
- TEMPORARY CONCRETE BARRIER WITH REFLECTORS
- TEMPORARY PAVEMENT, 8" (HMA BINDER IL-19.0mm)
- SUGGESTED STABILIZED CONSTRUCTION ENTRANCE
- (1) WET REFLECTIVE TEMPORARY TAPE, TYPE III 4 INCH (WHITE)
- (2) WET REFLECTIVE TEMPORARY TAPE, TYPE III 4 INCH (YELLOW)
- (3) WET REFLECTIVE TEMPORARY TAPE, TYPE III 4 INCH (YELLOW DOUBLE LINE)
- TYPE II BARRICADE WITH STEADY BURN MONODIRECTIONAL LIGHT

0 50' 100'
GRAPHIC SCALE

Ciorba Group, Inc.
CONSULTING ENGINEERS
6507 North Cumberland Avenue, Suite 402
Chicago, Illinois 60656
Tel. 773.775.4009 Fax 773.775.4014

USER NAME = jkjellman	DESIGNED -	REVISED -	
	DRAWN -	REVISED -	
PLOT SCALE = 100.0000 ' / in.	CHECKED -	REVISED -	
PLOT DATE = 4/9/2013	DATE - -	REVISED -	

MILLENNIUM TRAIL
LAKE COUNTY FOREST PRESERVES

STAGES OF CONSTRUCTION - STAGE 1
ROLLINS ROAD UNDERPASS

SCALE: | SHEET NO. OF SHEETS | STA. TO STA.

F.A.U. RTE.	SECTION	COUNTY	TOTAL SHEETS	SHEET NO.
181	12-F3000-01-BT	LAKE	118	27
		CONTRACT NO. 63807		

FED. ROAD DIST. NO. . | ILLINOIS | FED. AID PROJECT

FILE NAME = N:\PROJ\0020087.01\1_Rollins\Design\MOT\0020087.01-staging_PH01_02.dgn