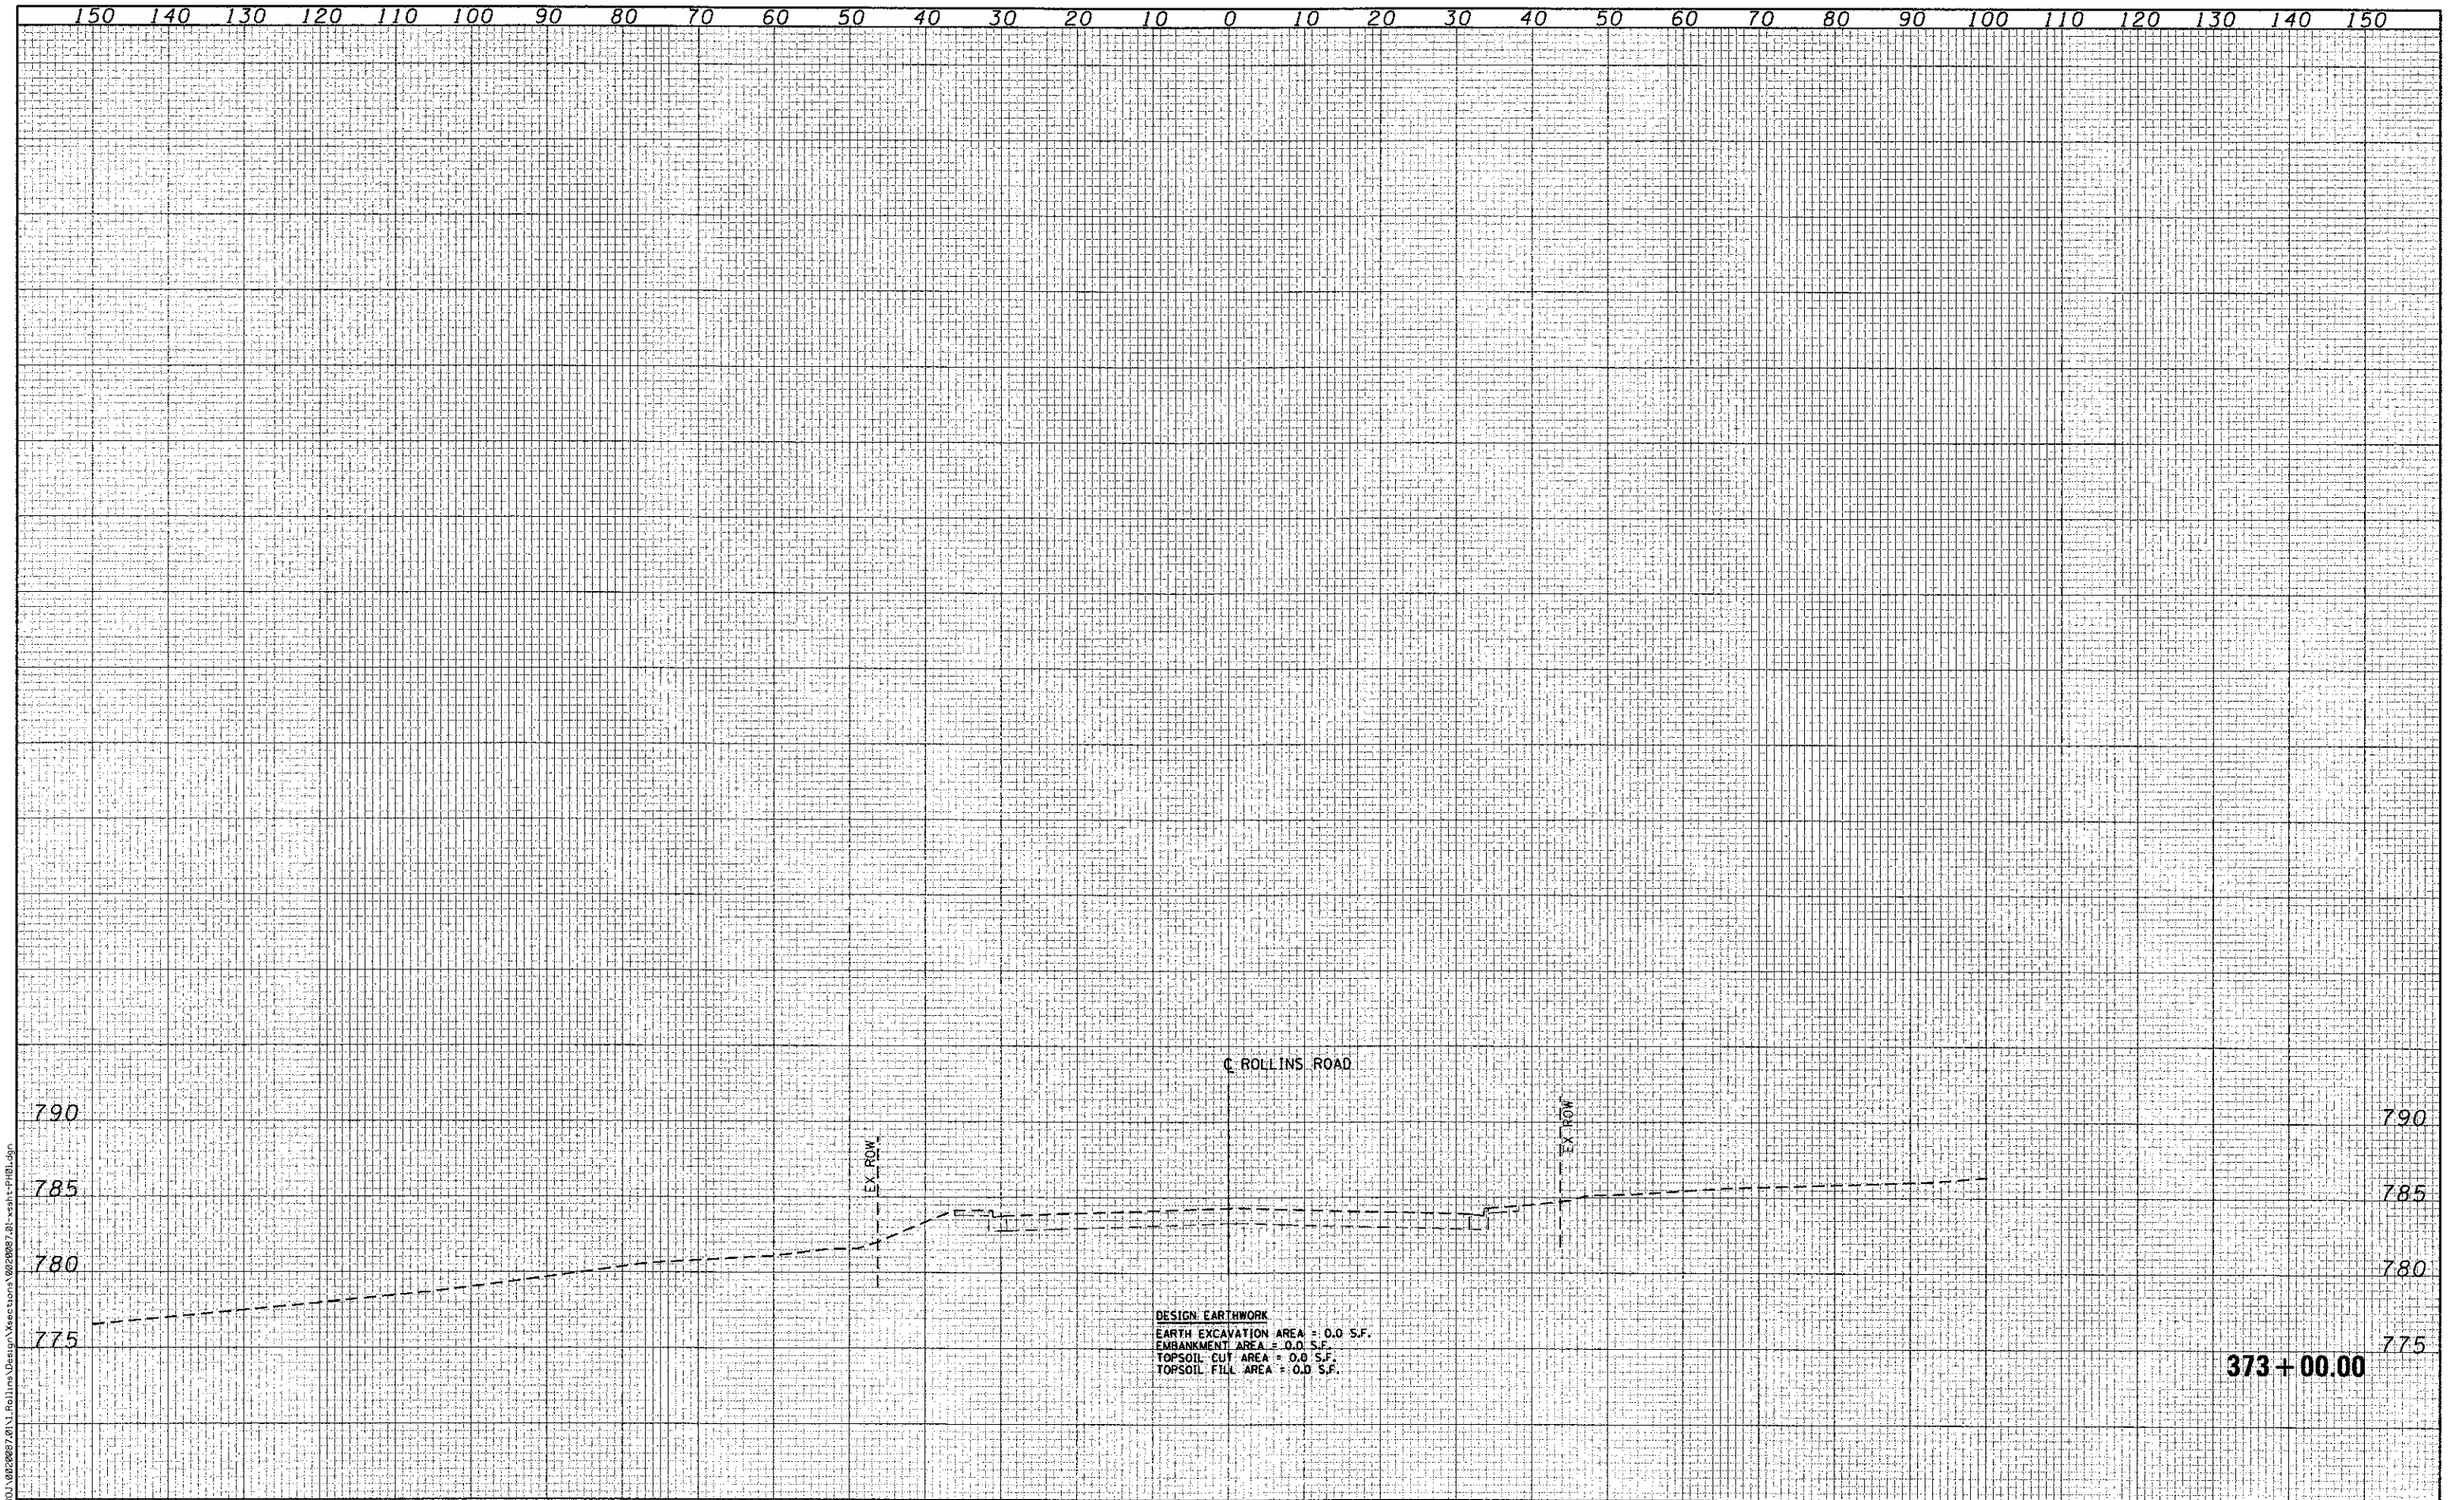

FILE NAME = N:\PROJ\0820087.01\1.Rollins\Design\Xsections\0820087.01-xsalt-PHB1.dgn

Ciorba Group, Inc.
CONSULTING ENGINEERS
5507 North Cumberland Avenue, Suite 402
Chicago, Illinois 60656
Tel. 773.775.4009 Fax 773.775.4014

USER NAME = jkjellman	DESIGNED - NT	REVISED -	
	DRAWN - NT	REVISED -	
PLOT SCALE = 20.0000 ' / in.	CHECKED - MJL	REVISED -	
PLOT DATE = 4/8/2013	DATE - 4/8/2013	REVISED -	

MILLENNIUM TRAIL
LAKE COUNTY FOREST PRESERVES

CROSS SECTIONS
ROLLINS ROAD – PRE-STAGE
ROLLINS ROAD UNDERPASS

SCALE: | SHEET NO. OF SHEETS | STA. 373+00.00 TO STA. 373+50.00

F.A.U. RTE.	SECTION	COUNTY	TOTAL SHEETS	SHEET NO.
181	12-F3000-01-BT	LAKE	118	86
		CONTRACT NO. 63807		

FED. ROAD DIST. NO. | ILLINOIS | FED. AID PROJECT