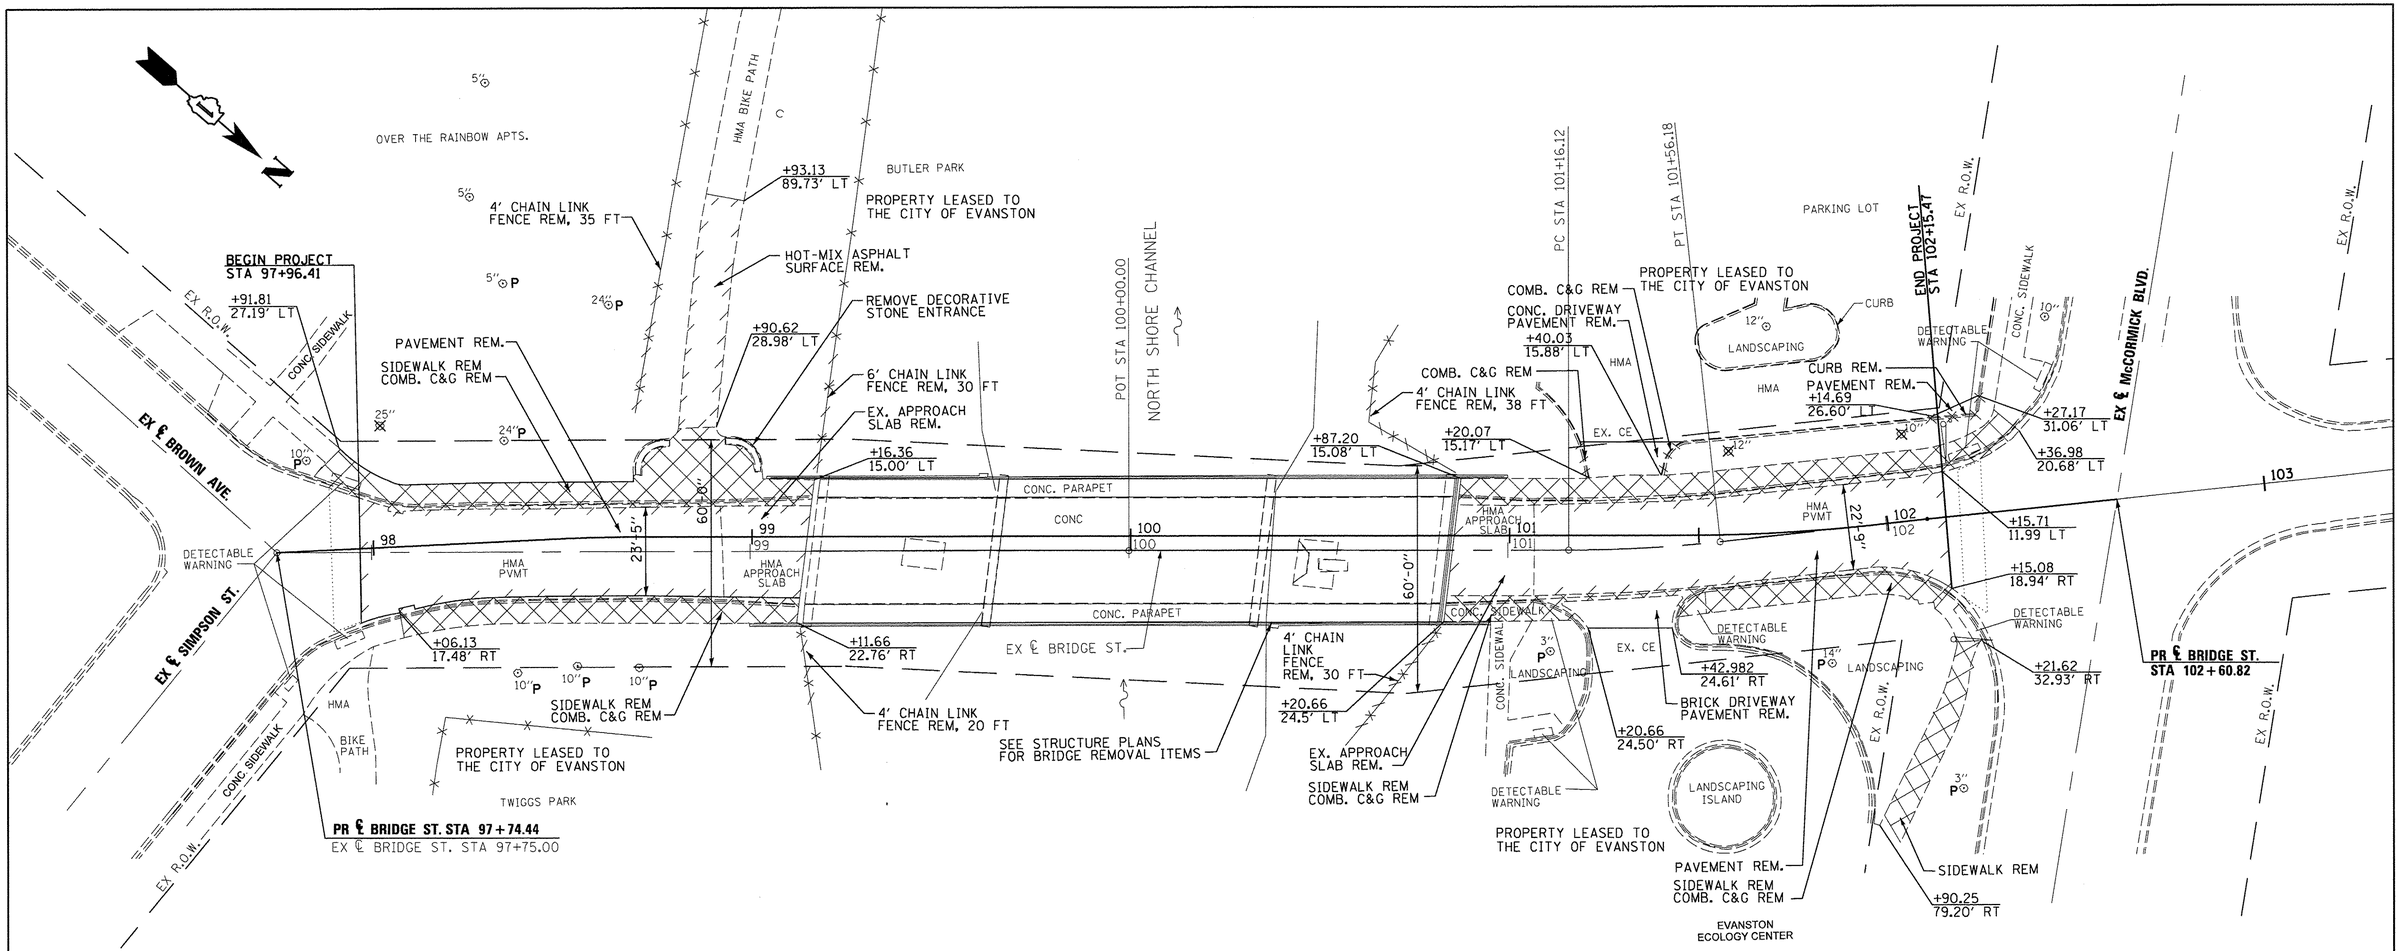


**NOTE**

EX. SIDEWALK VARIES
FROM 5' TO 6'

0' 10' 20' 40'

SCALE: 1"= 20'

| | | |
|---|---|---|
| FILE NAME = | DESIGNED - | REVISED - |
| $FILE$ | DRAWN - | REVISED - |
| USER NAME = $USER$ | CHECKED - | REVISED - |
| PLOT DATE = $DATE$ | DATE | REVISED - |

PLOT SCALE=$SCALESHORT$
$PLTDRVL$
$PENTBL$


COOPER CIVIL ENGINEERING, LTD.
1322 ROSALIE STREET, EVANSTON, ILLINOIS 60201
(847)6645343


**STATE OF ILLINOIS**
**DEPARTMENT OF TRANSPORTATION**

**ROADWAY REMOVAL PLAN**

| - | SHEET NO. | OF | SHEETS | STA. | TO STA. |
|---|---|---|---|---|---|

| F.A.I. RTE. | SECTION | COUNTY | TOTAL SHEETS | SHEET NO. |
|---|---|---|---|---|
| | 08-00251-00-BR | COOK | 118 | 22 |
| | | CONTRACT NO.63817 | | |
| | ILLINOIS FED. AID PROJECT | | | |