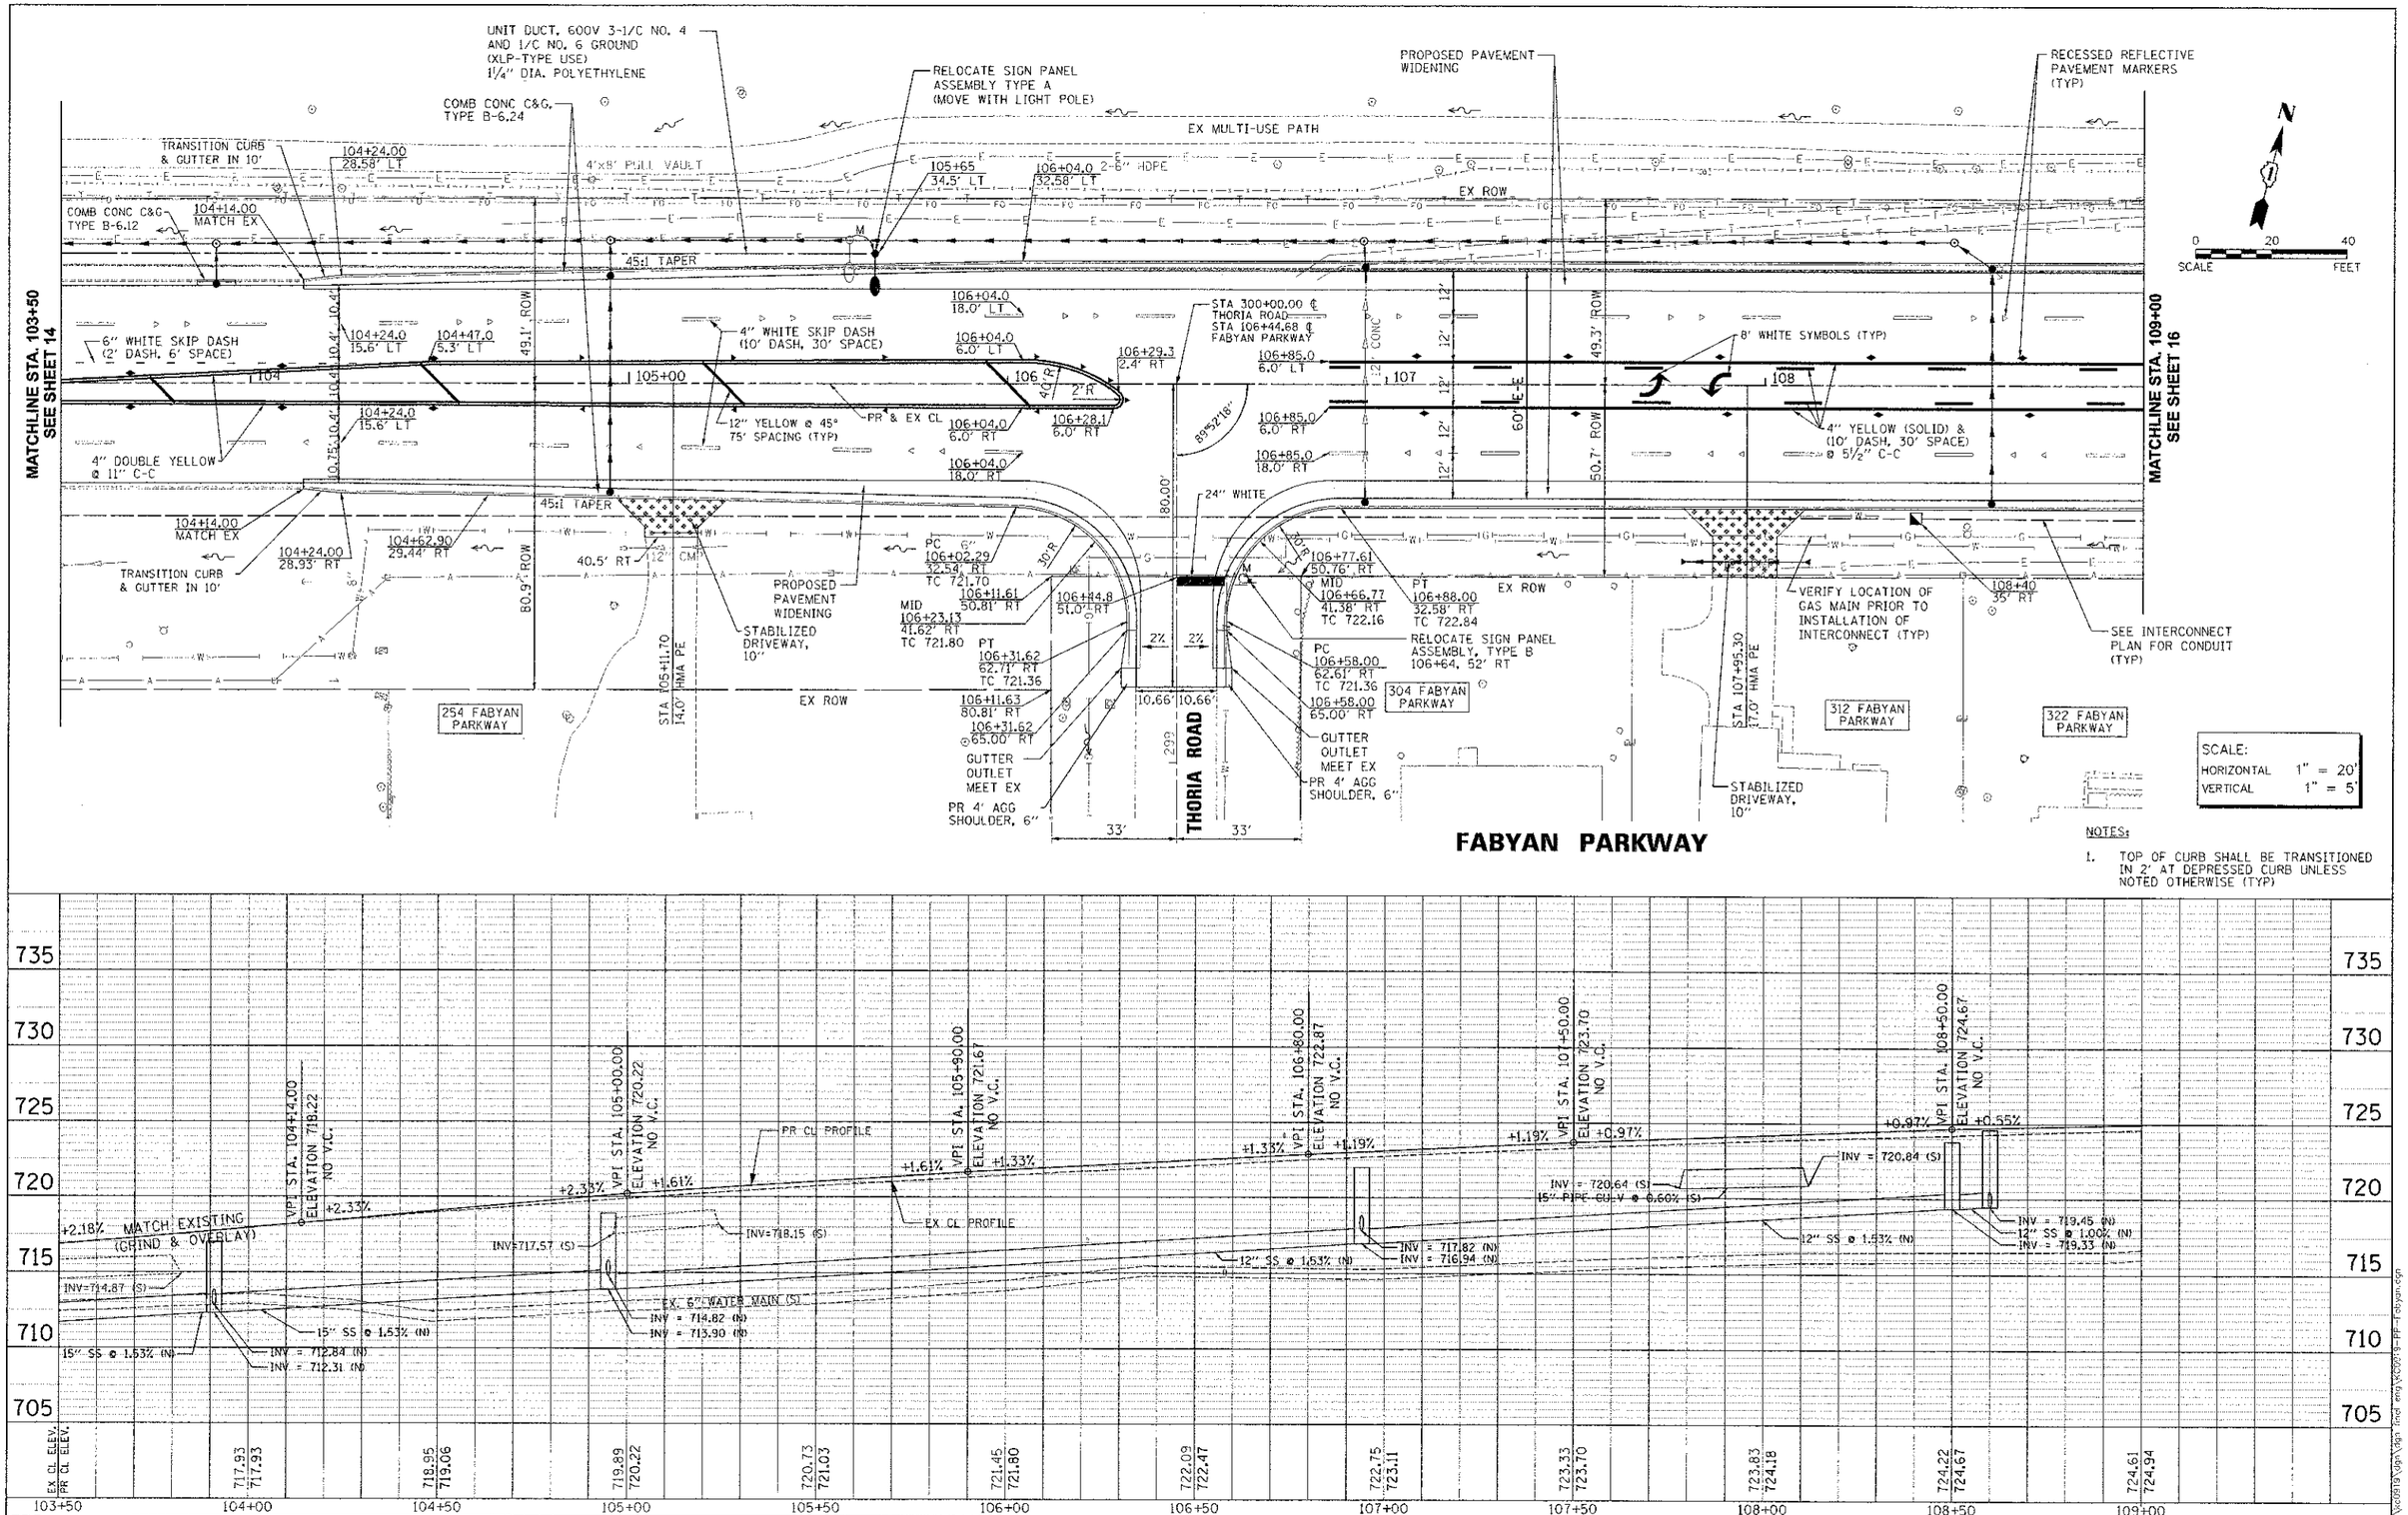

PROFILE SURVEYED DATE / PLAN PLOTTED DATE / NOTE BOOK / NO. / PLAN SURFACE (EXISTING) ELEVATIONS ARE BASED ON CONTROL AS SHOWN ON SURVEY PLAT / ALIGNMENT, GRADES & CROSS SECTIONS APPROVED BY: / DATE

Engineering Enterprises, Inc. CONSULTING ENGINEERS 52 Wheeler Road Sugar Grove, Illinois 60554 630.466.6700 / www.eeiweb.com	KANE COUNTY DIVISION OF TRANSPORTATION 41W011 BURLINGTON ROAD ST. CHARLES, IL 60175
DESIGNED TWK, SWM	REVISED JPS 02/04/13
DRAWN JPS	REVISED -
CHECKED JRL	REVISED -
DATE 12/7/12	REVISED -

STATE OF ILLINOIS
DEPARTMENT OF TRANSPORTATION

FABYAN PARKWAY
PLAN AND PROFILE

SCALE: 1"=20' | SHEET NO. 2 OF 5 SHEETS | STA. 103+50 TO STA. 109+00

F.A.P. RTE.	SECTION	COUNTY	TOTAL SHEETS	SHEET NO.
363	10-00404-00-CH	KANE	59	15
	C-91-496-10	CONTRACT NO. 63818		
		ILLINOIS FED. AID PROJECT CMM-9003(627)		

COPYRIGHT 2012 ENGINEERING ENTERPRISES, INC.

Plotted: 2/4/2013 8:26:16 AM By: JSchmidt
P:\roads\2012\12-00404-00-CH\Engineering\Plan Prod eng\X63818-PP-Fabyan.dgn