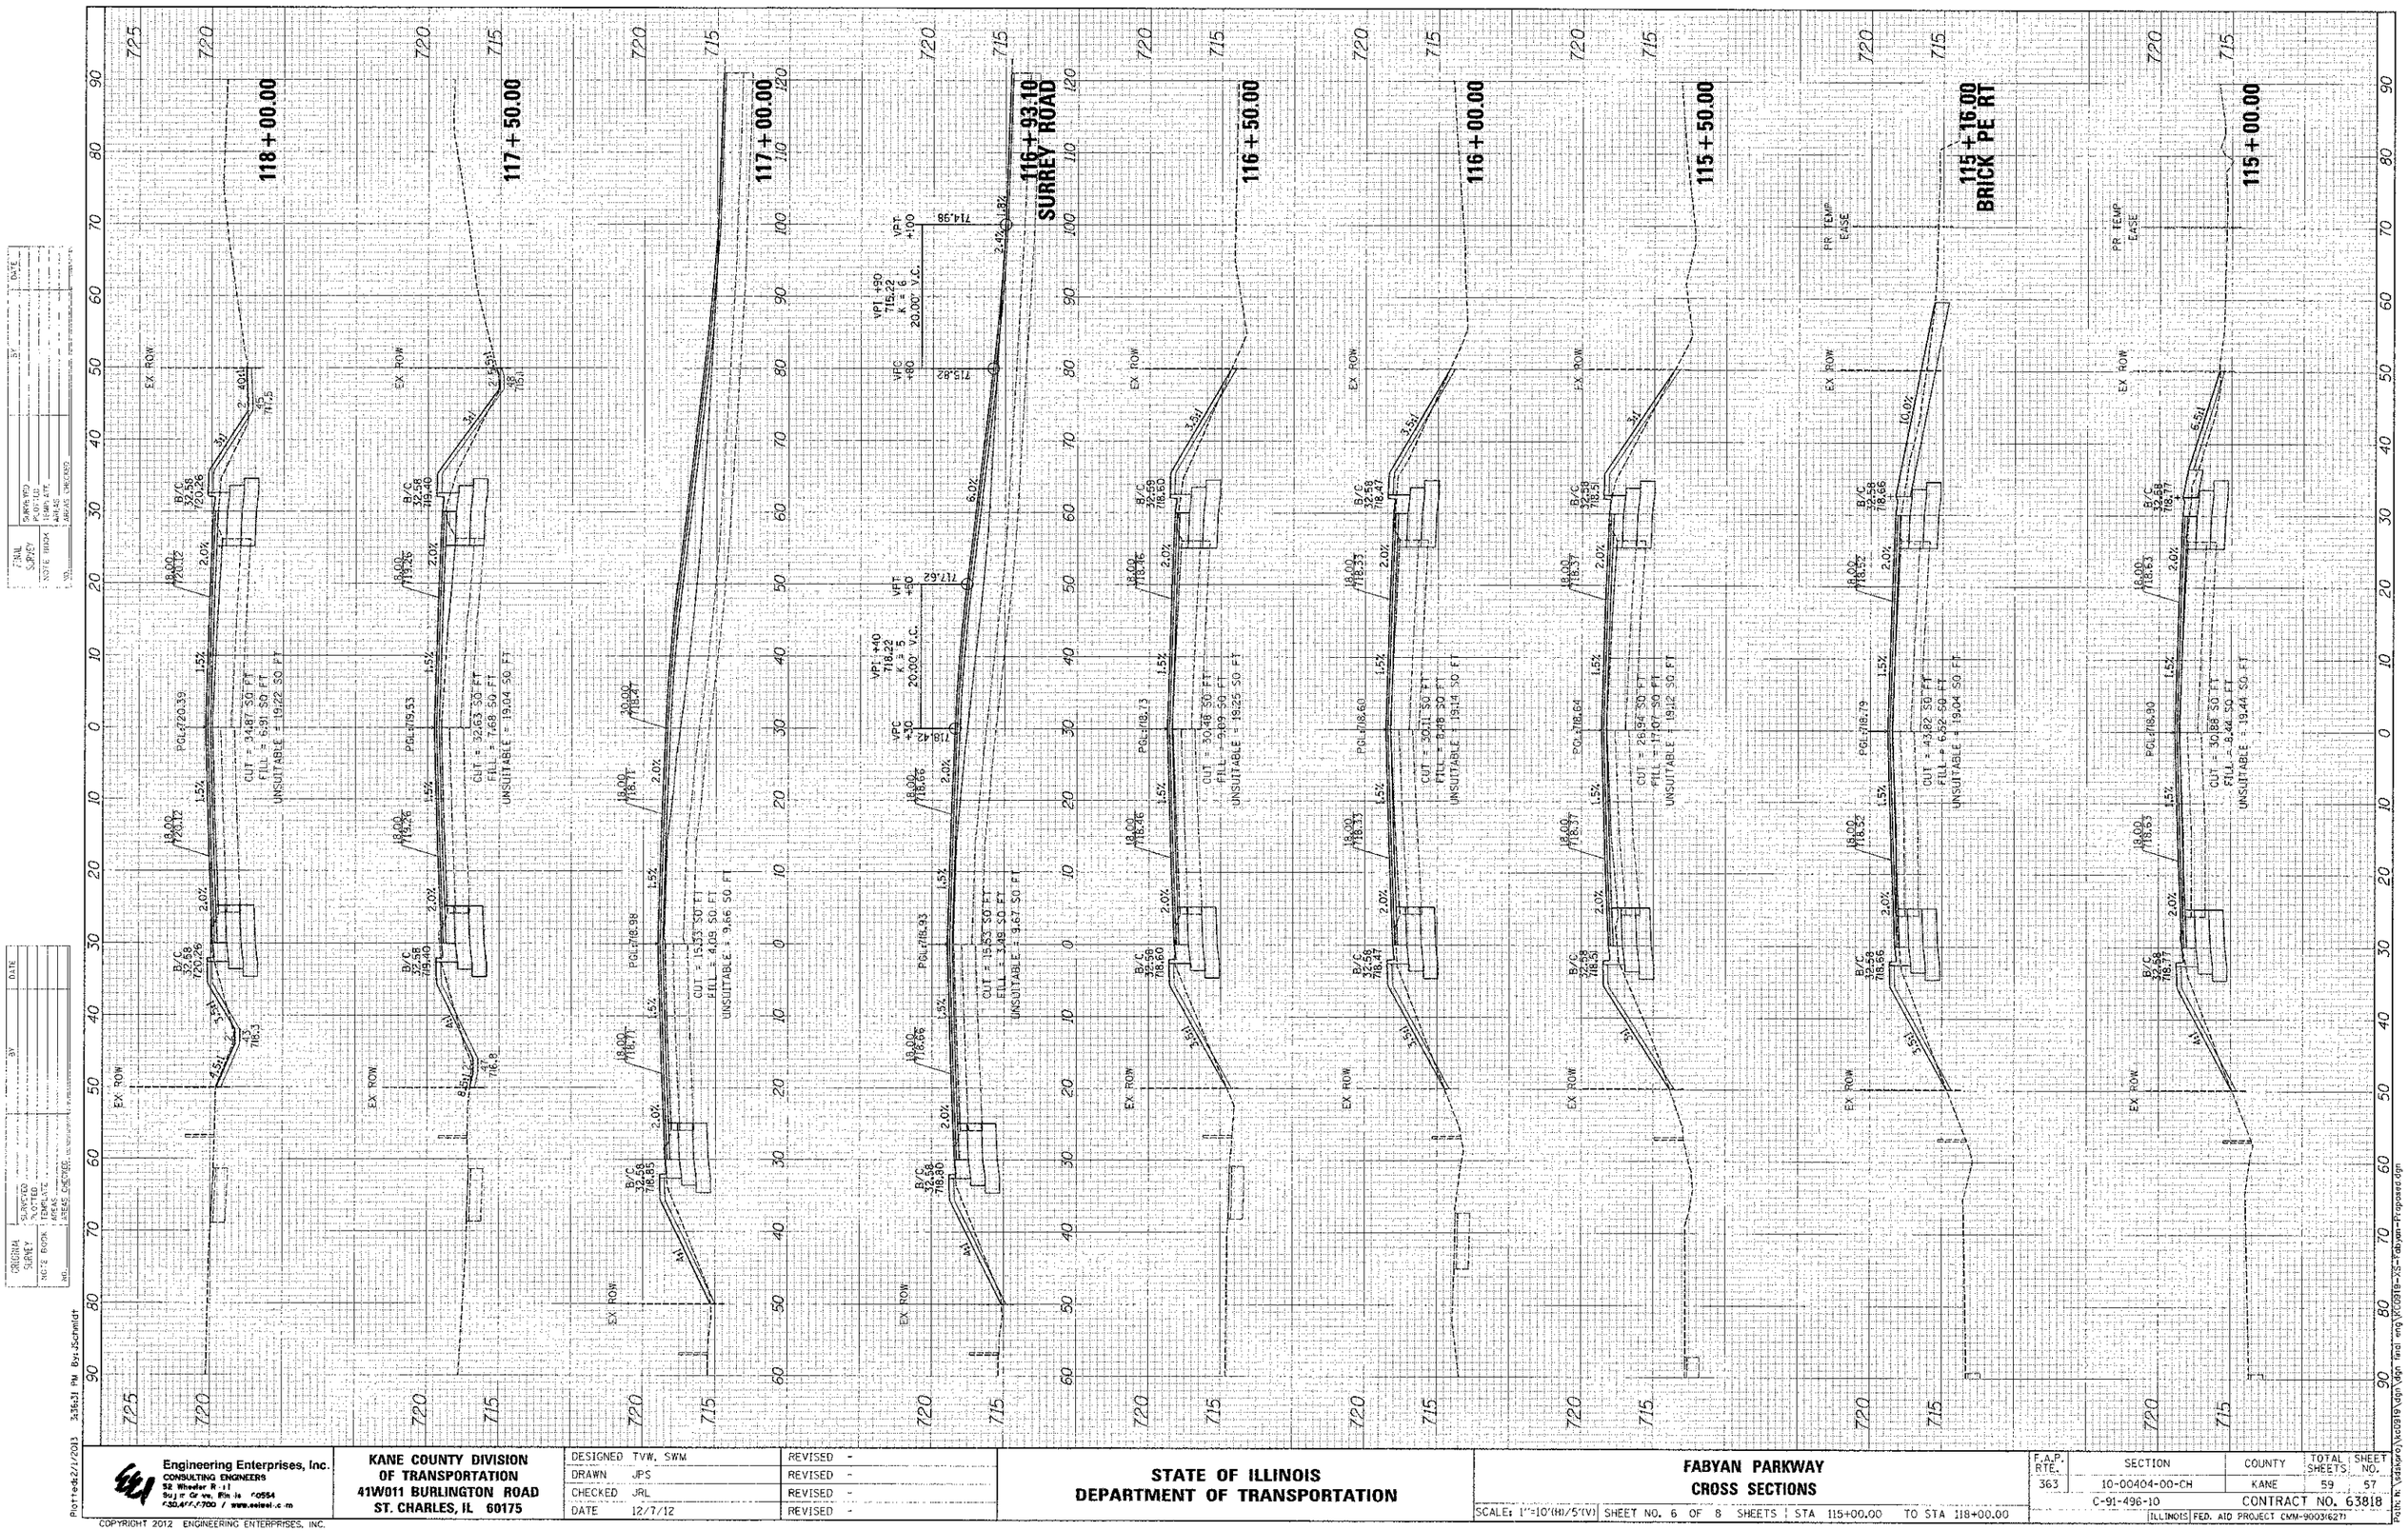

FINAL SURVEY	SURVEYED	BY	DATE
	PLOTTED		
NOTE BOOK	TEMPLATE		
	AREAS		
NO.	AREAS CHECKED		

ORIGINAL SURVEY	SURVEYED	BY	DATE
	PLOTTED		
NOTE BOOK	TEMPLATE		
	AREAS		
NO.	AREAS CHECKED		

Plotted: 2/1/2013 3:56:21 PM By: JSchmidt

Engineering Enterprises, Inc.
CONSULTING ENGINEERS
52 Wheeler Road
Sugar Grove, Illinois 60554
630/466-7900 / www.eeiseal.com

COPYRIGHT 2012 ENGINEERING ENTERPRISES, INC.

KANE COUNTY DIVISION
OF TRANSPORTATION
41W011 BURLINGTON ROAD
ST. CHARLES, IL 60175

DESIGNED	TVW, SWM
DRAWN	JPS
CHECKED	JRL
DATE	12/7/12

REVISED	-
REVISED	-
REVISED	-

STATE OF ILLINOIS
DEPARTMENT OF TRANSPORTATION

FABYAN PARKWAY
CROSS SECTIONS

SCALE: 1"=10'(H)/5'(V) | SHEET NO. 6 OF 8 SHEETS | STA 115+00.00 TO STA 118+00.00

F.A.P. RTE.	SECTION	COUNTY	TOTAL SHEETS	SHEET NO.
363	10-00404-00-CH	KANE	59	57
	C-91-496-10	CONTRACT NO. 63818		
	ILLINOIS FED. AID PROJECT CMM-9003(627)			

Path: N:\Fabyan\WO63818\dgn\WO63818-XS-Fabyan-Proposed.dgn