# LEGEND

**C: N,W,S,E** — **CROSSWALK PAVEMENT MARKINGS LOCATION**
**N,S,W,E INDICATES WHICH LEG OF INTERSECTION HAS CROSSWALK**
**(NORTH, SOUTH, WEST, OR EAST, RESPECTIVELY)**

**S: N,W,S,E** — **SIGN – PEDESTRIAN CROSSWALK SIGN LOCATION**
**N,S,W,E INDICATES WHICH LEG OF INTERSECTION SIGN WILL BE ON**
**(NORTH, SOUTH, WEST, OR EAST, RESPECTIVELY)**

SIGNAGE AND PAVEMENT MARKING SCHEDULE

| LOCATION | CROSSWALK PAVEMENT MARKINGS TPPM, LINE 6" (FT) | CROSSWALK PAVEMENT MARKINGS TPPM, LINE 12" (FT) | SIGNS (EA) |
|---|---|---|---|
| PHEASANT RIDGE SCHOOL | | | 1 |
| AMERICANA SCHOOL | | 644 | 2 |
| FULLERTON AND VAN METER | | 350 | 2 |
| GLENSIDE MIDDLE SCHOOL | | 98 | 2 |
| GLEN HILL SCHOOL | 60 | 336 | |
| GS HALL SCHOOL | 178 | 455 | 2 |
| RESKIN SCHOOL | | 63 | 1 |
| TOTAL | 238 | 1946 | 10 |

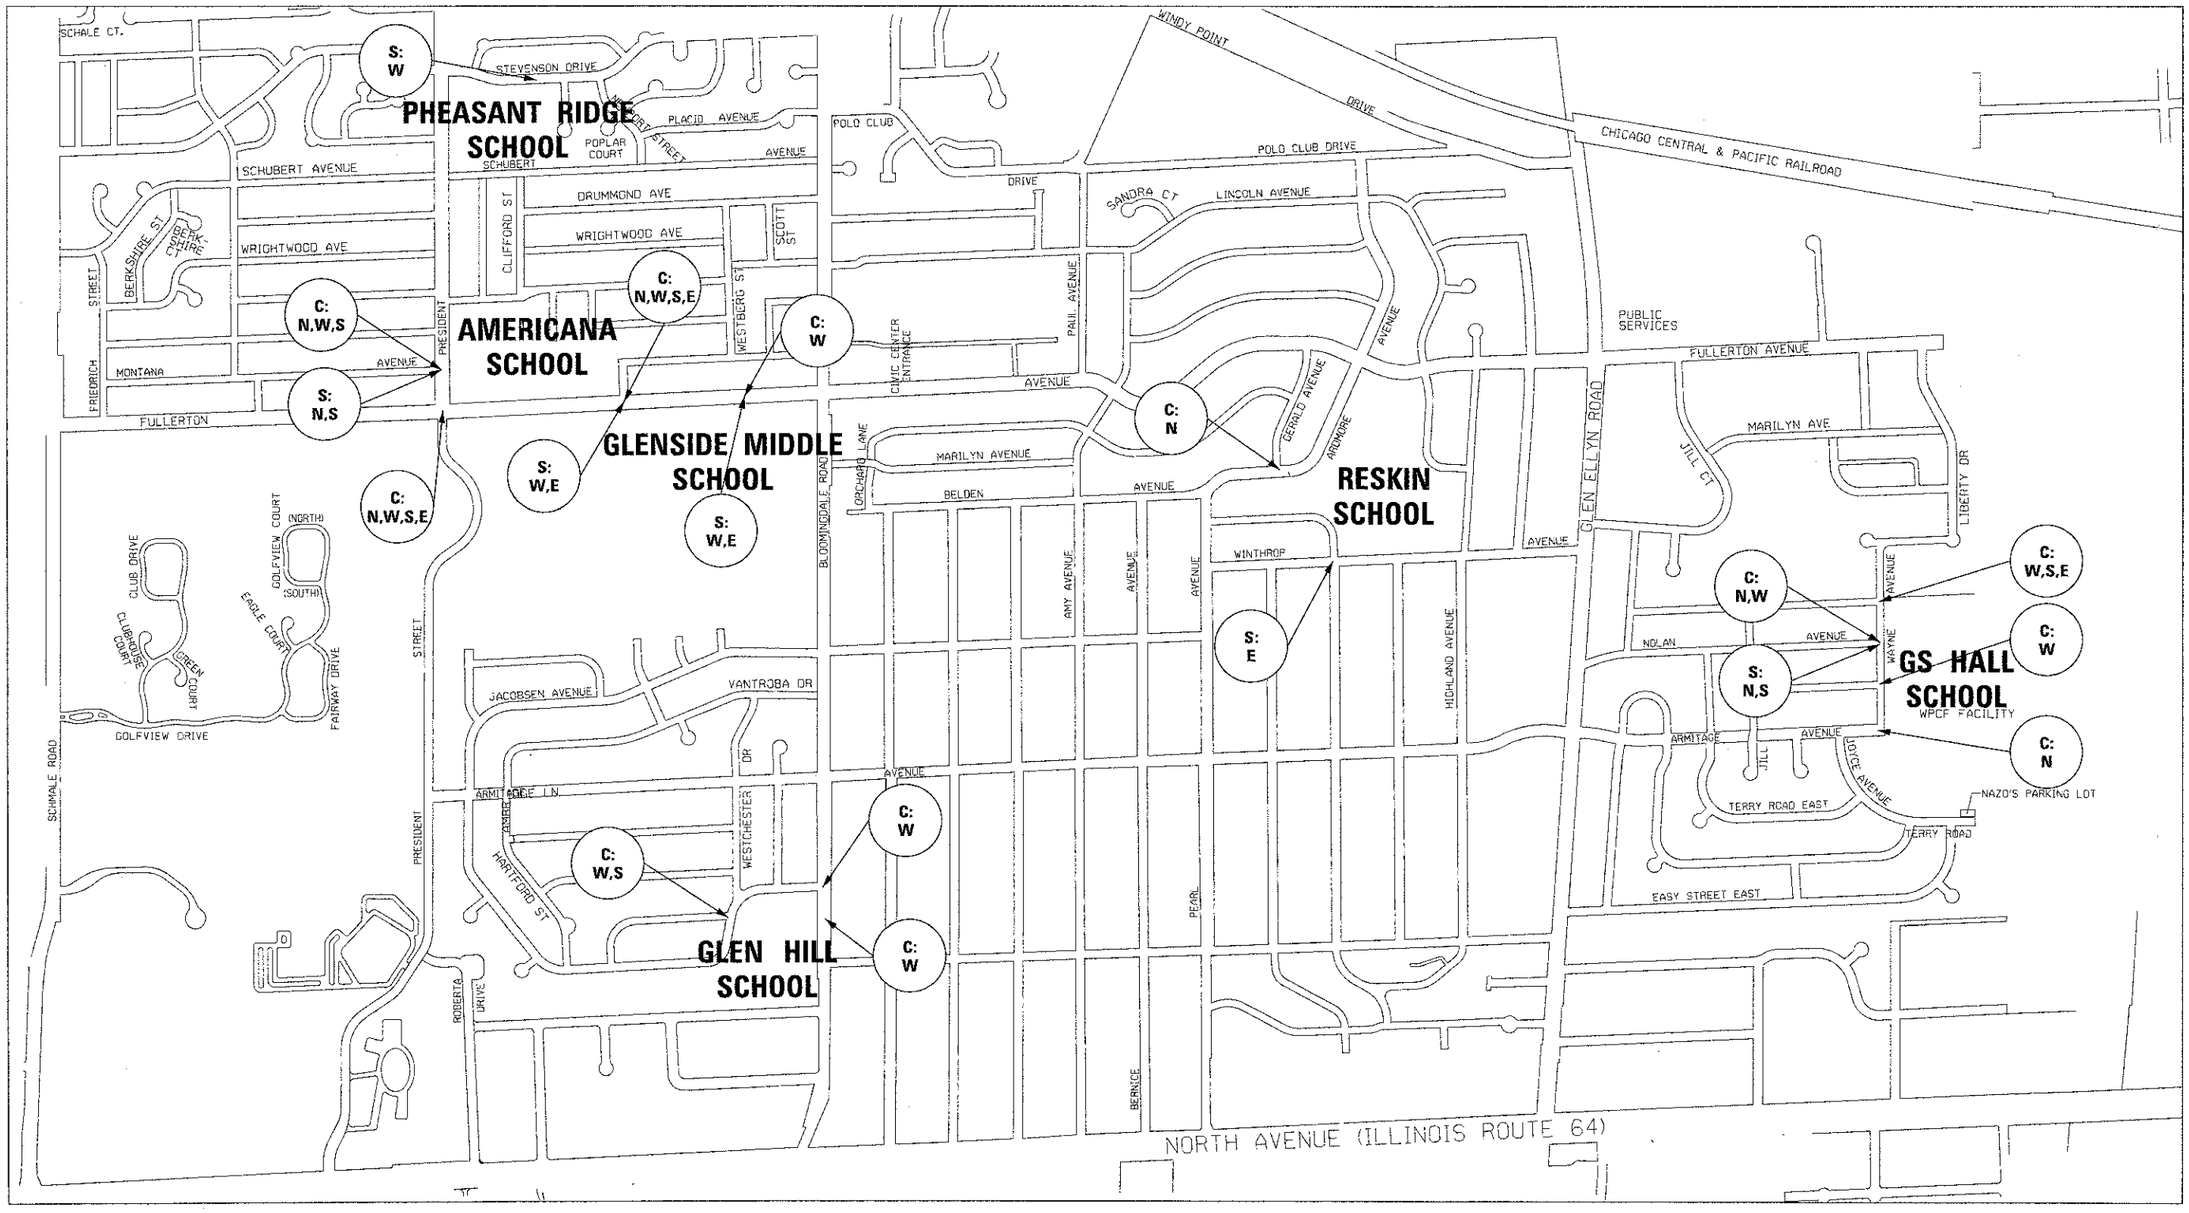


| | | | |
|---|---|---|---|
| FILE NAME = N:\GLENCALEHEIGHTS\M4Z0B5\C1PANSRTS PLT=tcm\LOC_SRTS_04WP5IC1C08.dgn | USER NAME = jamelio | DESIGNED - AMP | REVISED - |
| | | DRAWN - EDT | REVISED - |
| | PLOT SCALE = 1' | CHECKED - JGS | REVISED - |
| | PLOT DATE = 3/19/2013 | DATE - | REVISED - |

**STATE OF ILLINOIS**
**DEPARTMENT OF TRANSPORTATION**

**SIGNAGE AND PAVEMENT MARKING LOCATION MAP**

SCALE: | SHEET NO. OF SHEETS | STA. | TO STA.

| F.A.U. RTE. | SECTION | COUNTY | TOTAL SHEETS | SHEET NO. |
|---|---|---|---|---|
| 1379 | 12-00062-00-SP | DUPAGE | 10 | 7 |
| | | CONTRACT NO. 63832 | | |
| | ILLINOIS FED. AID PROJECT | | | |