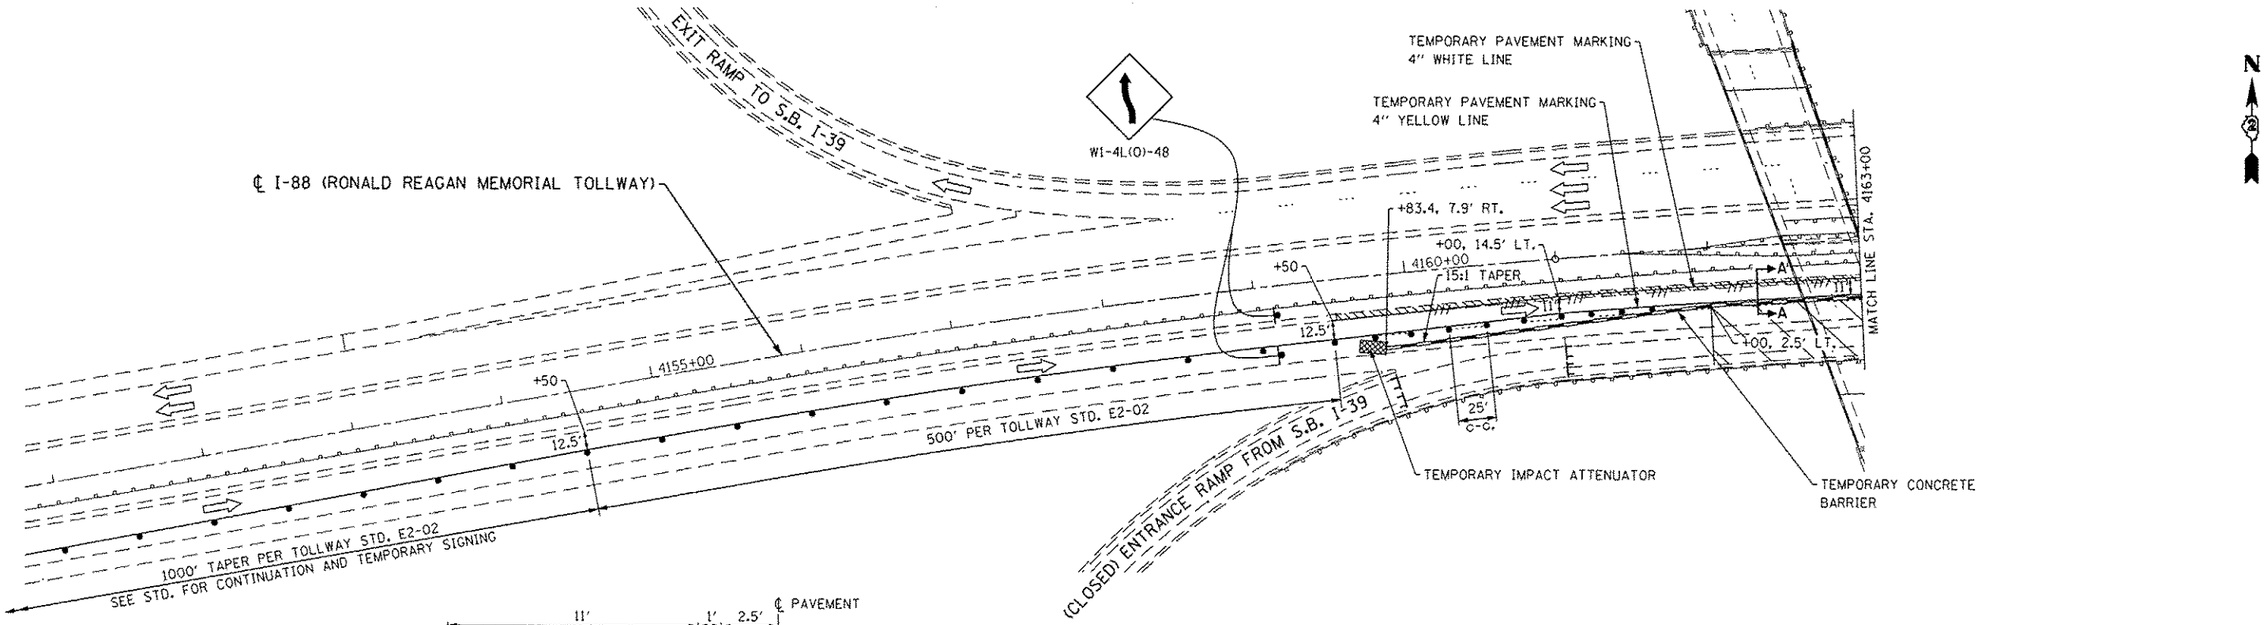

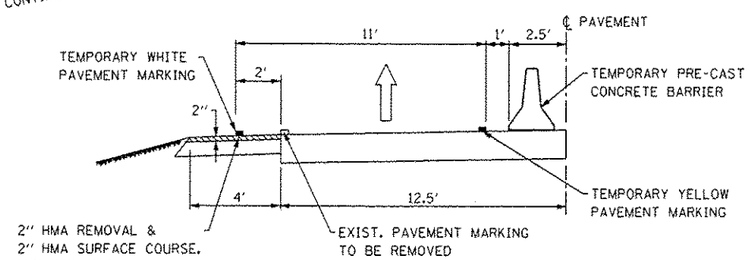

SECTION A-A

NOTE:

1. TRAFFIC CONTROL AND PROTECTION FOR WORK ON THE TOLLWAY (I-88), SHOWN IN STAGES I-IV, SHALL BE PAID FOR UNDER ITEM "TRAFFIC CONTROL AND PROTECTION, STANDARD 701402". TEMPORARY CONCRETE BARRIER, TEMPORARY IMPACT ATTENUATOR AND TEMPORARY PAVEMENT MARKINGS WILL BE PAID FOR SEPARATELY.
2. BARRIER WALL OFFSETS ARE TO THE TRAFFIC SIDE OF THE WALL.
3. LEFT/RIGHT OFFSETS ARE FROM THE CENTERLINE OF EACH DIRECTION OF TRAFFIC, NOT FROM CENTERLINE OF ROADWAY.

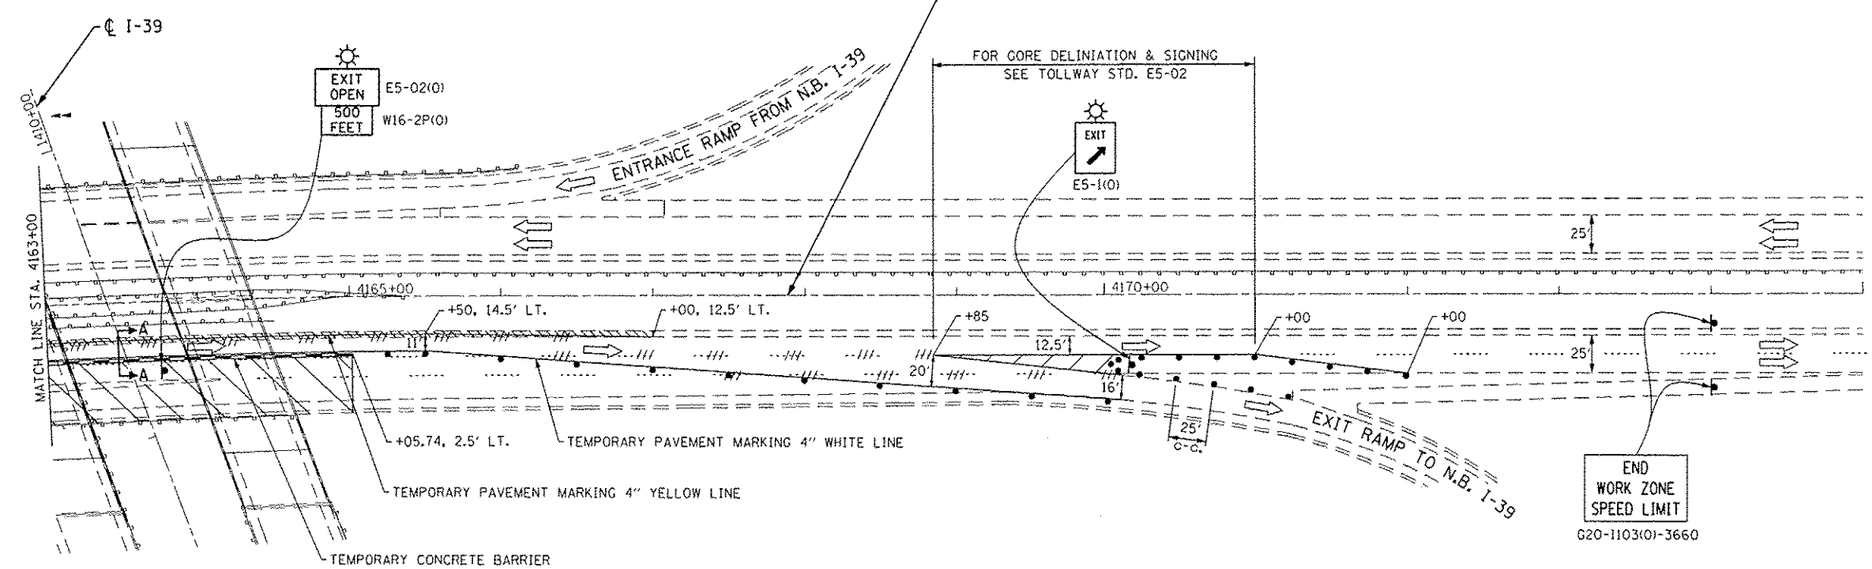

LEGEND

- PROPOSED HMA SURFACE REMOVAL, 2" HMA SURFACE COURSE, MIX 'C', N50, 2"
- TEMPORARY CONCRETE BARRIER
- IMPACT ATTENUATOR, TEMPORARY (NON-REDIRECTIVE) TEST LEVEL 3
- TRAFFIC FLOW ARROW
- WORK ZONE
- DRUMS SPACED AT INTERVALS AS NOTED
- PAVEMENT MARKING REMOVAL
- TEMPORARY SIGN WITH MESSAGE

FILE NAME = sht-stage1.01 I-88.dgn	CHRISTIAN-ROGE & ASSOCIATES, INC. ENGINEERS-PLANNERS-SURVEYORS 211 WEST WACKER DRIVE CHICAGO, ILLINOIS 60606 PHONE: (312)372-2023 FAX: (312)372-5274	DESIGNED - E.M.	REVISED -
PLOT DATE = 9/6/2012		DRAWN - B.K.	REVISED -
PLOT SCALE = 100.0000 ' / IN.		CHECKED - G.F.L.	REVISED -
		DATE - JULY 2012	REVISED -

STATE OF ILLINOIS
DEPARTMENT OF TRANSPORTATION

TRAFFIC CONTROL AND PROTECTION
I-88 UNDER I-39
STAGE I

SCALE: | SHEET NO. OF SHEETS | STA. TO STA.

F.A.I. RTE.	SECTION	COUNTY	TOTAL SHEETS	SHEET NO.
39	D2 BRIDGE PAINTING 2013-2	OGLE	26	8
		CONTRACT NO. 64J27		

FED. ROAD DIST. NO. 1 | ILLINOIS | FED. AID PROJECT