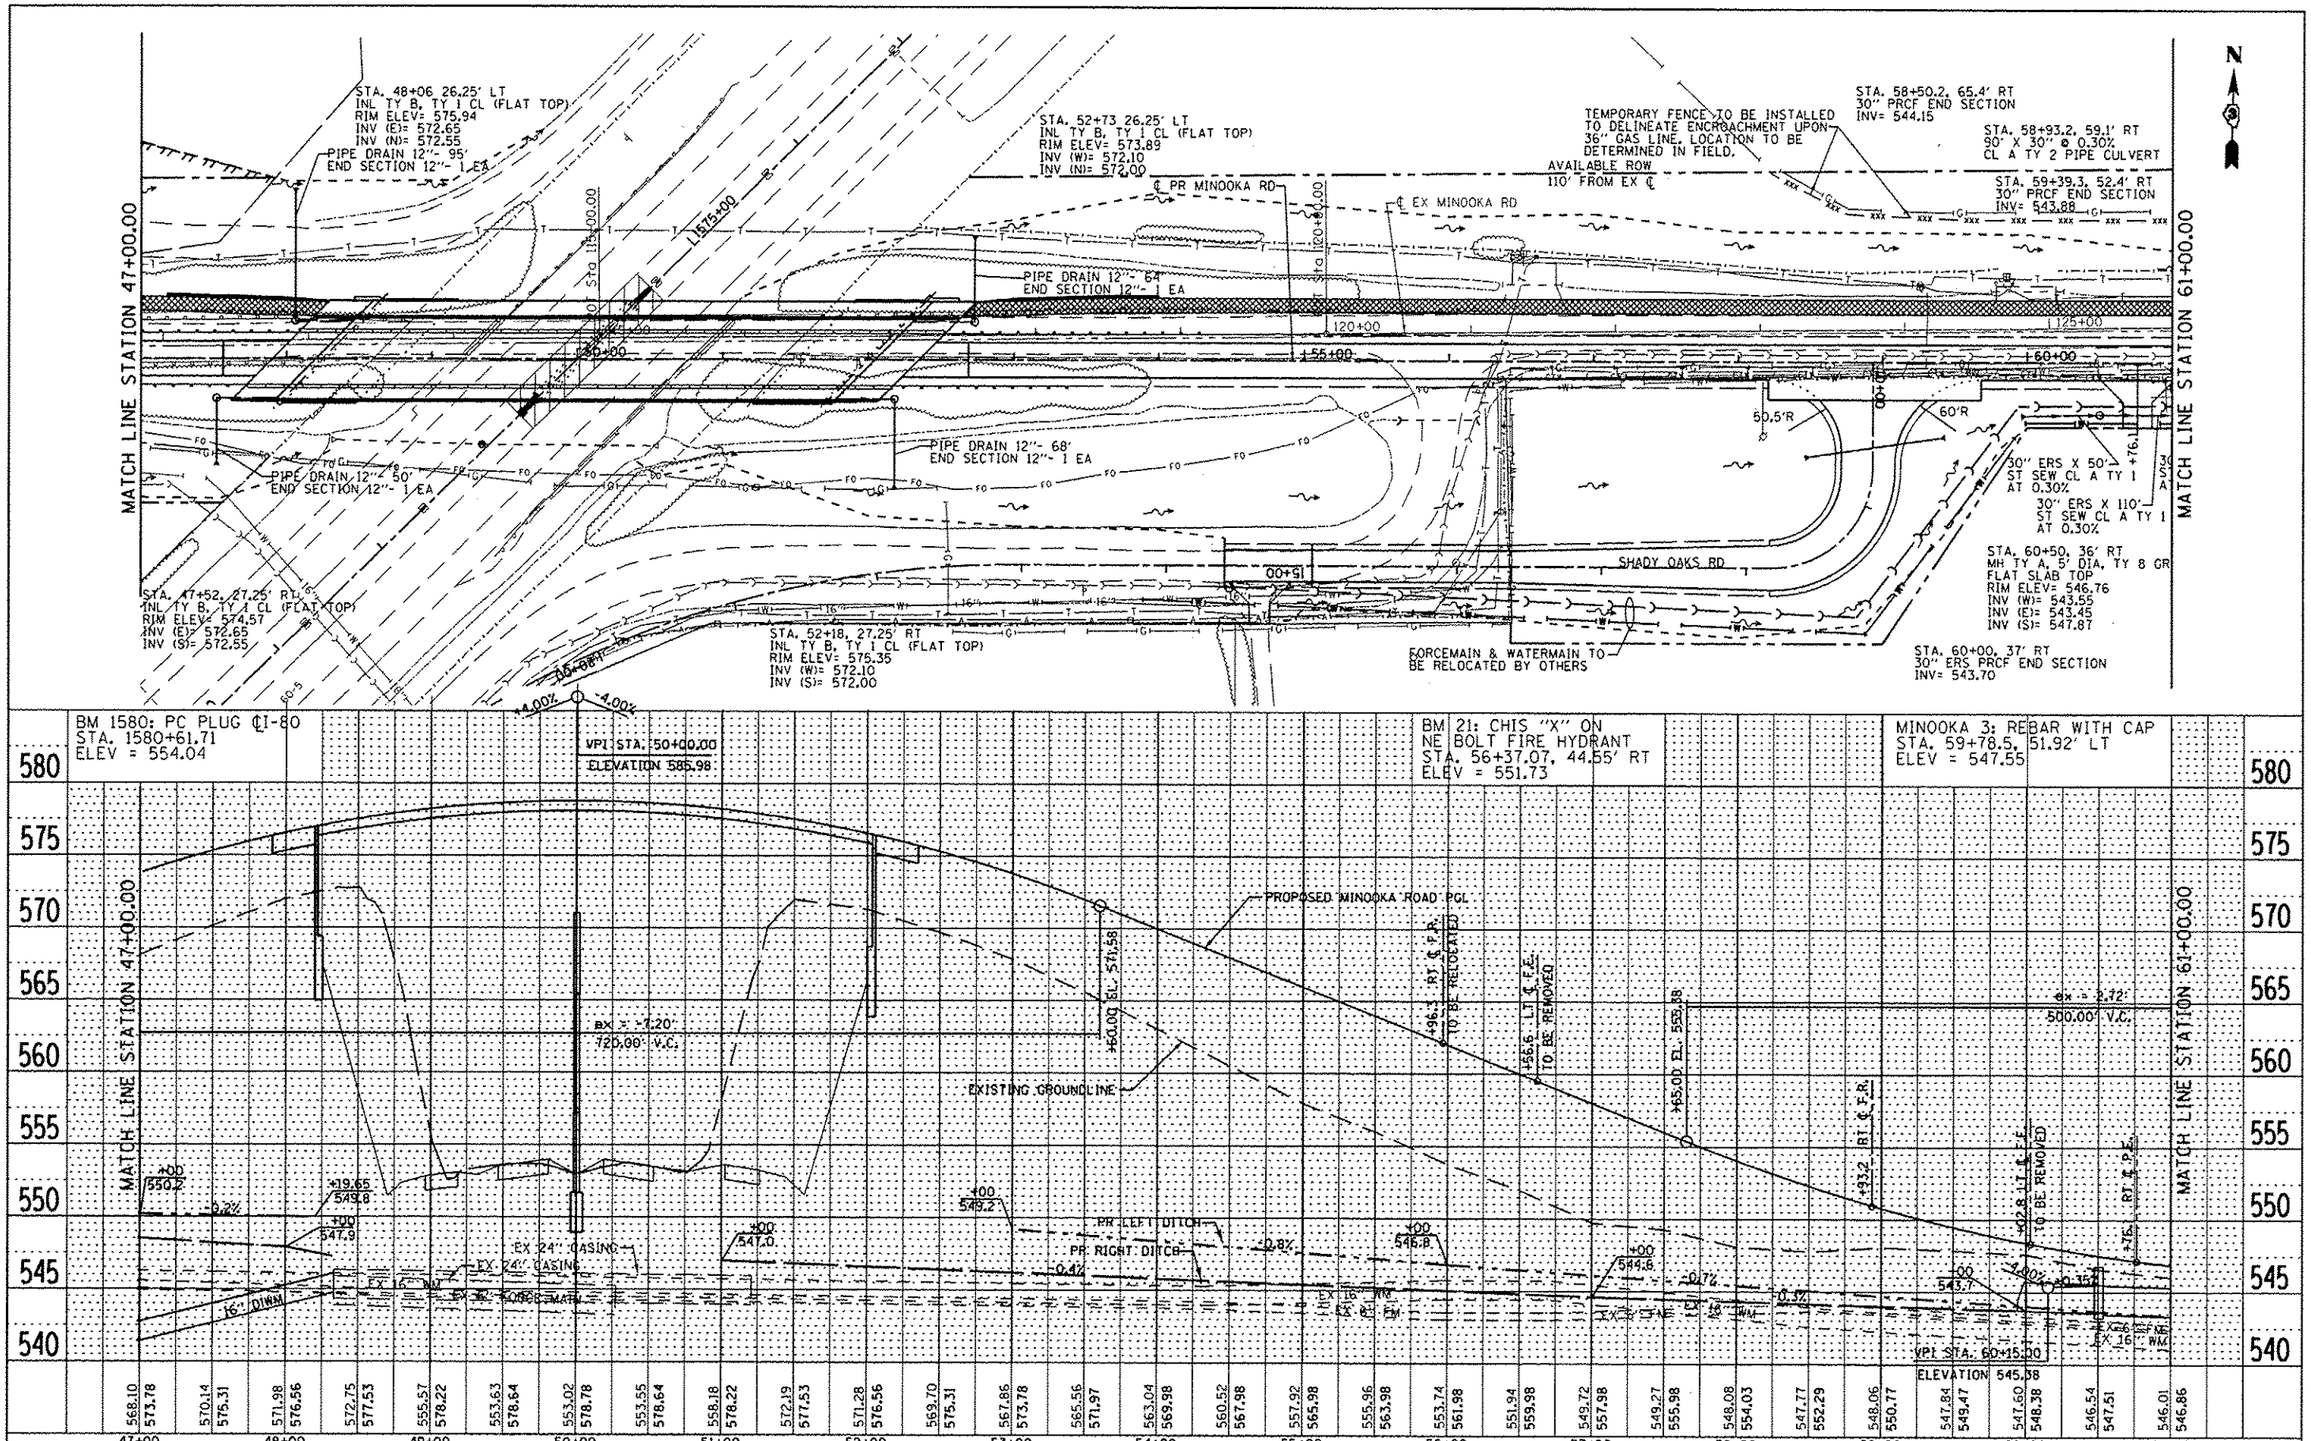

FILE NAME = c:\pw_work\pwidot\duncanbd\d=58037\ap01904-SHT-MINOOKA-DRAINP&P.dgn	USER NAME = duncanbd	DESIGNED -	REVISED - BDD 5/14/2013
		DRAWN -	REVISED -
	PLOT SCALE = 100.000 ' / in.	CHECKED -	REVISED -
	PLOT DATE = 5/14/2013	DATE -	REVISED -

STATE OF ILLINOIS
DEPARTMENT OF TRANSPORTATION

MINOOKA ROAD
DRAINAGE PLAN AND PROFILE

SCALE: 1:50 | SHEET NO. OF SHEETS | STA. 47+00 TO STA. 61+00

F.A.I. RTE.	SECTION	COUNTY	TOTAL SHEETS	SHEET NO.
80	(32, 47-4)HBR-2	GRUNDY	143	47

CONTRACT NO. 66873

ILLINOIS FED. AID PROJECT

1 Rev. 6-3-13