FINAL SURVEY	NOTE BOOK	NO.
SURVEYED		
PLOTTED		
TEMPLATE		
AREAS		
AREAS CHECKED		

BY	DATE

EMBANKMENT ASSOCIATED WITH ADDITIONAL LANES OF FUTURE IMPROVEMENT – COUNTY COST

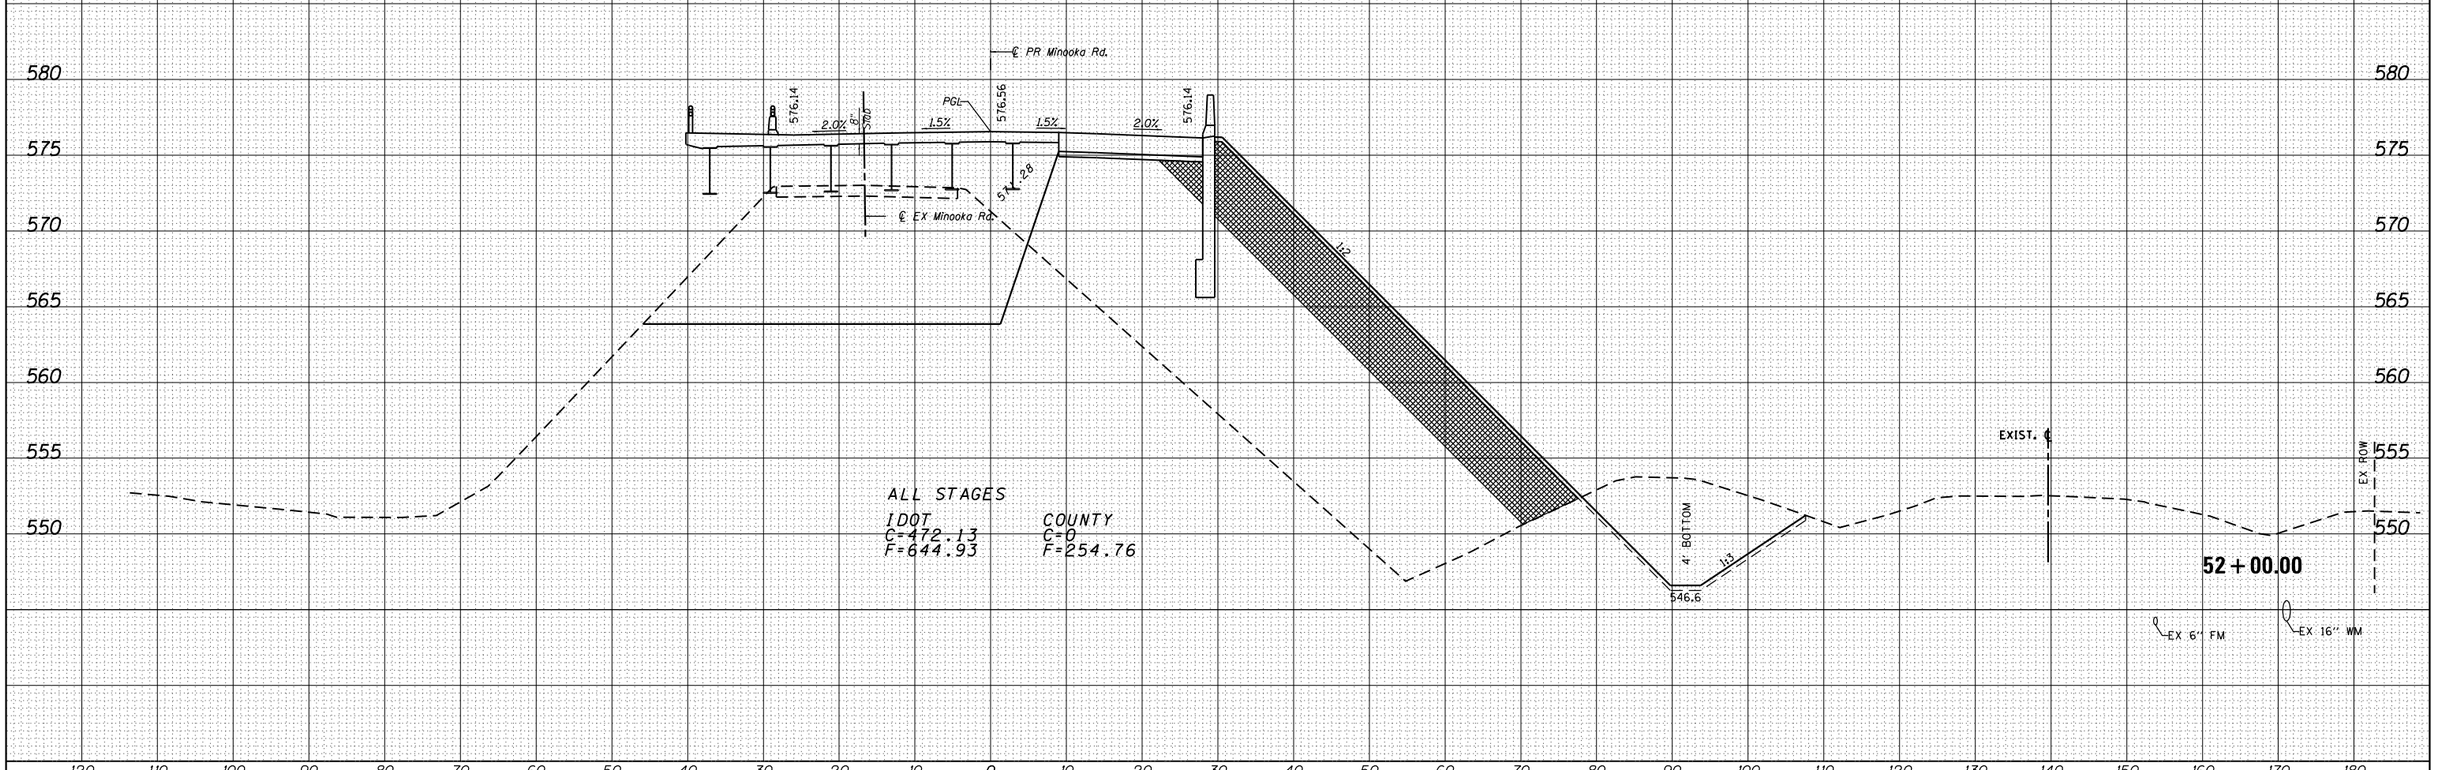

ORIGINAL SURVEY	NOTE BOOK	NO.
SURVEYED		
PLOTTED		
TEMPLATE		
AREAS		
AREAS CHECKED		

BY	DATE

FILE NAME = c:\pw_work\pwidot\duncanbd\dms58037\ep01904-SHT-final-XS.dgn	USER NAME = duncanbd	DESIGNED -
		DRAWN -
	PLOT SCALE = 20.0000 ' / in.	CHECKED -
	PLOT DATE = 3/15/2013	DATE -

REVISED	-
REVISED	-
REVISED	-
REVISED	-

STATE OF ILLINOIS
DEPARTMENT OF TRANSPORTATION

MINOOKA ROAD

SCALE: | SHEET NO. OF SHEETS | STA. 52+00.00 | TO STA. 52+00.00

F.A.I. RTE.	SECTION	COUNTY	TOTAL SHEETS	SHEET NO.
80	(32.47-4)HBR-2	GRUNDY	143	125
		CONTRACT NO. 66873		
3	ILLINOIS	FED. AID PROJECT		