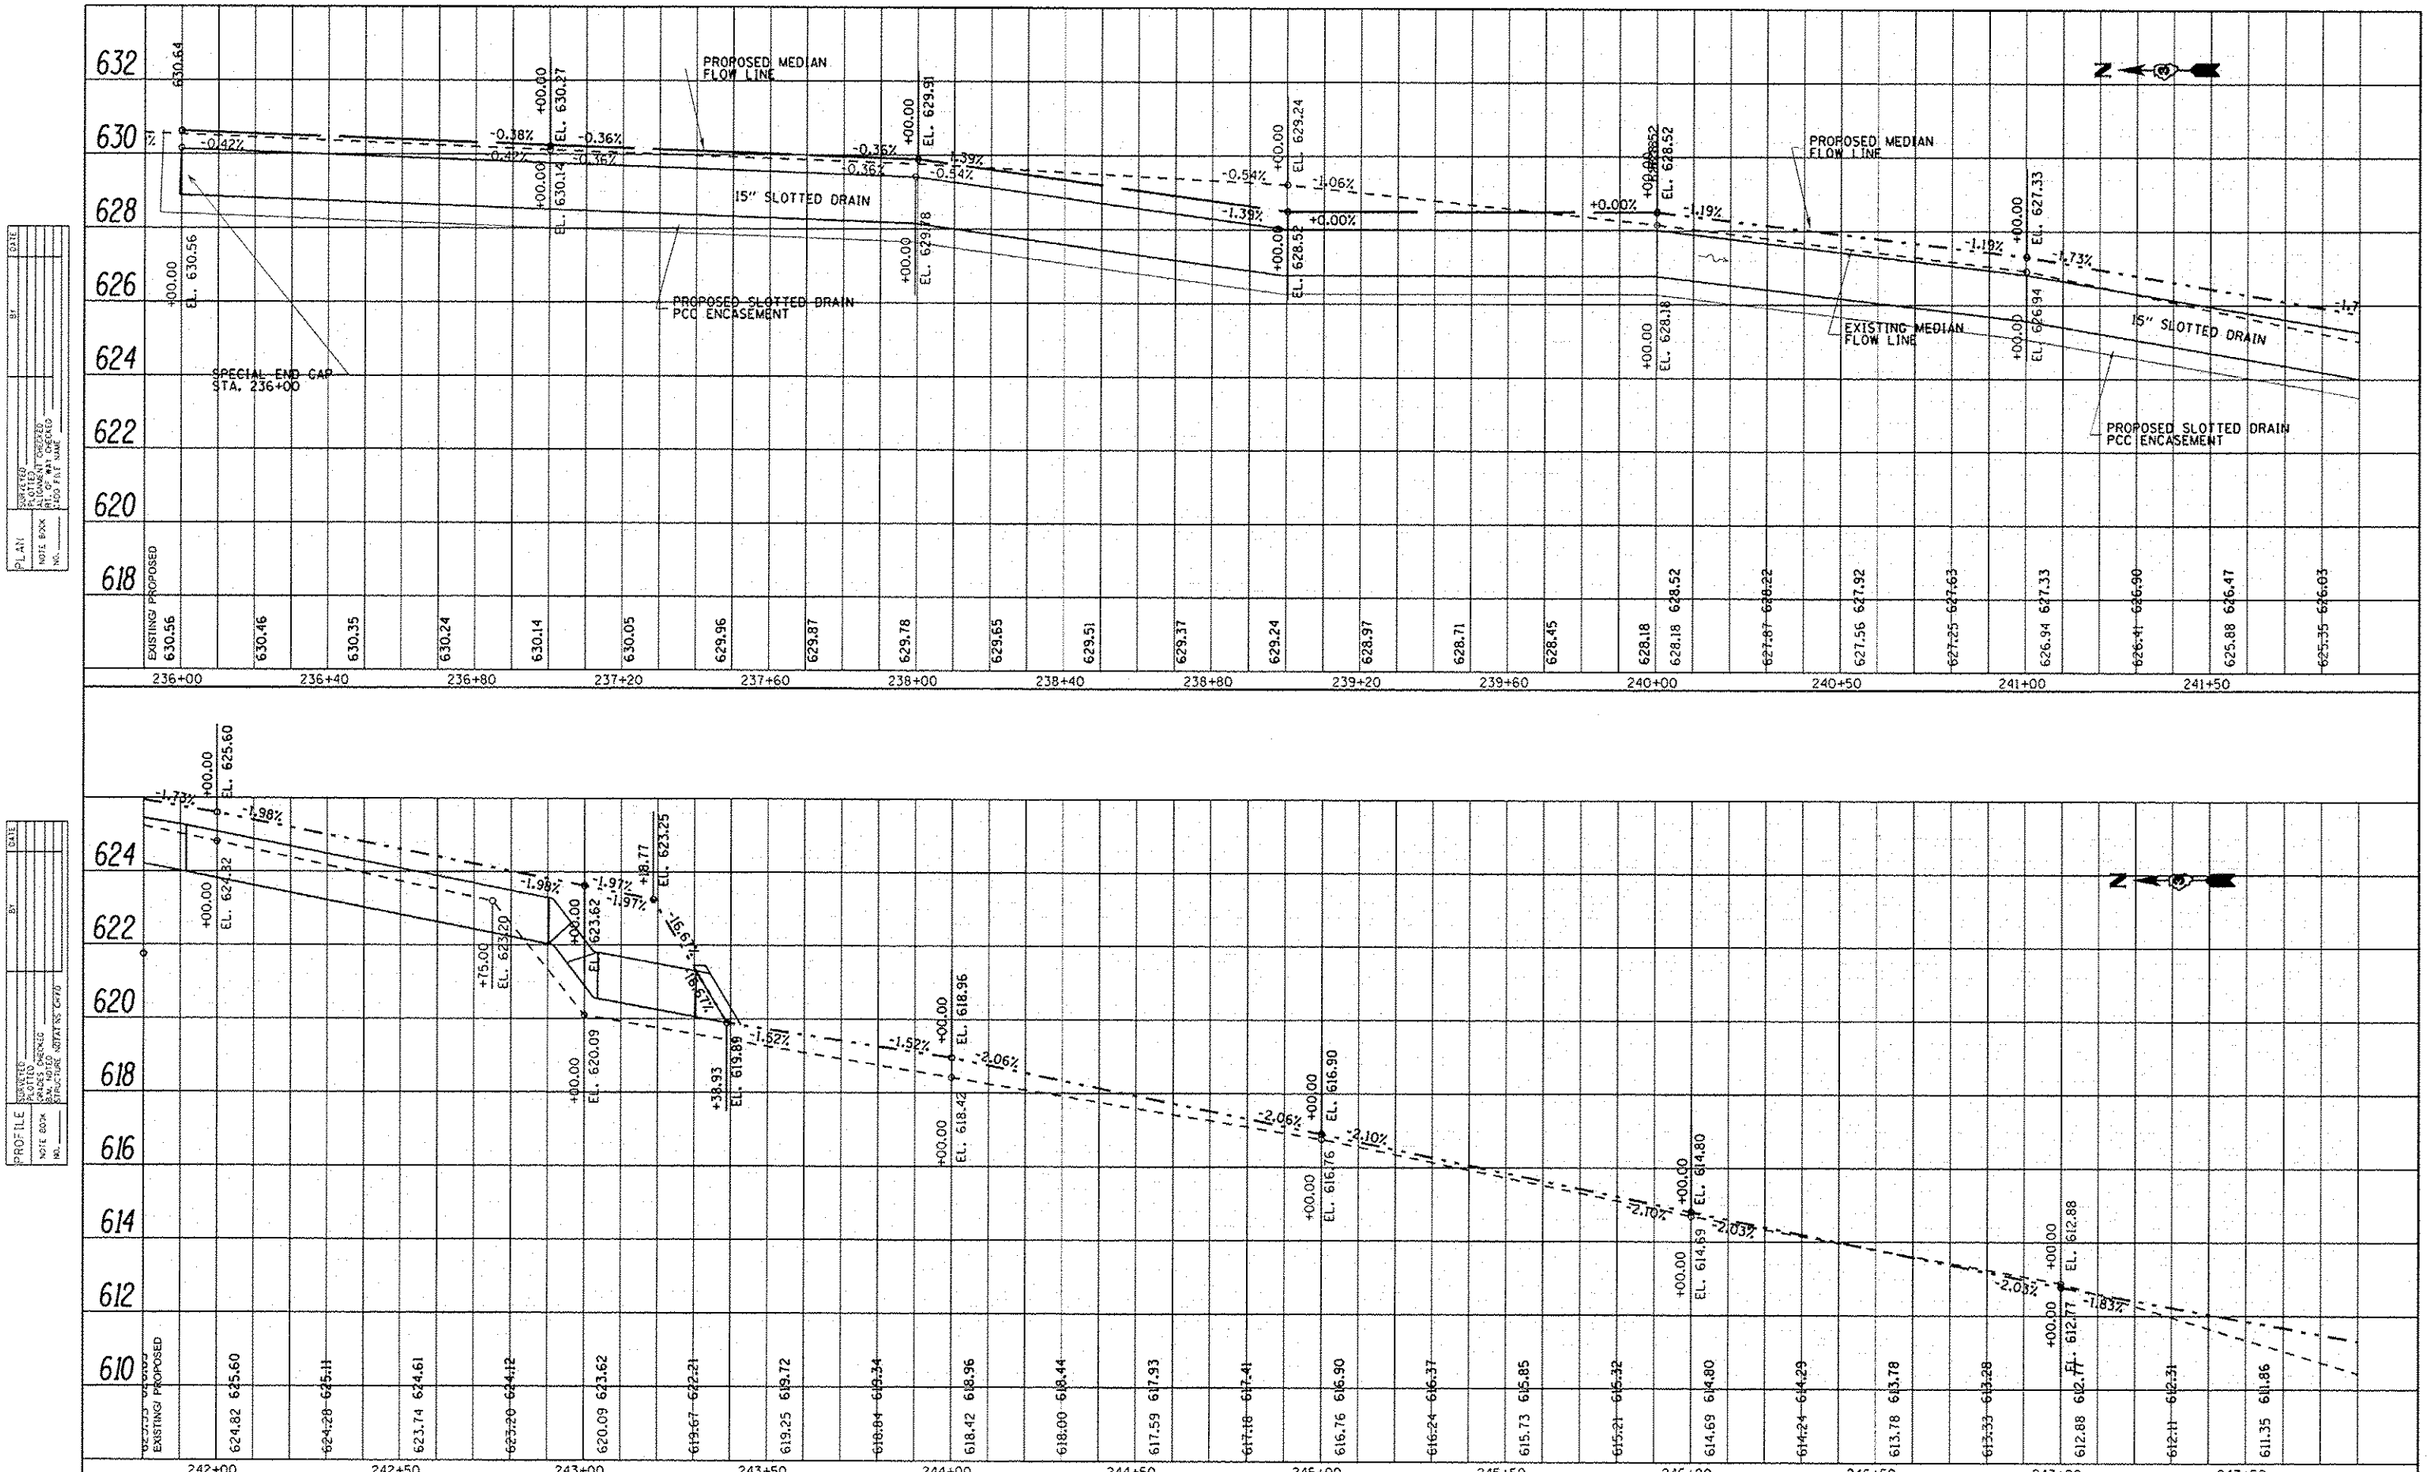

FILE NAME = c:\pw_work\pwidot\mcfaddenka\d0208989\D3xxxx-sht-plnprf.dgn	USER NAME = mcfaddenka	DESIGNED -	REVISED -
		DRAWN -	REVISED -
	PLOT SCALE = 40.0000 ' / in.	CHECKED -	REVISED -
Default	PLOT DATE = 5/8/2013	DATE -	REVISED -

STATE OF ILLINOIS
DEPARTMENT OF TRANSPORTATION

CROSS-OVER PROFILE

SCALE: | SHEET OF SHEETS | STA. TO STA.

F.A.I. RTE.	SECTION	COUNTY	TOTAL SHEETS	SHEET NO.
57	((140)BR, BR-1 & (1))1	KANKAKEE	34	17

CONTRACT NO. 66890

ILLINOIS FED. AID PROJECT