PLAN
SURVEYED
DRAWN
CHECKED
GRADES CHECKED
R.O.W. NOTED
UTILITIES CONFLICTS CHKD
NOTE BOOK
NO.
BY
DATE

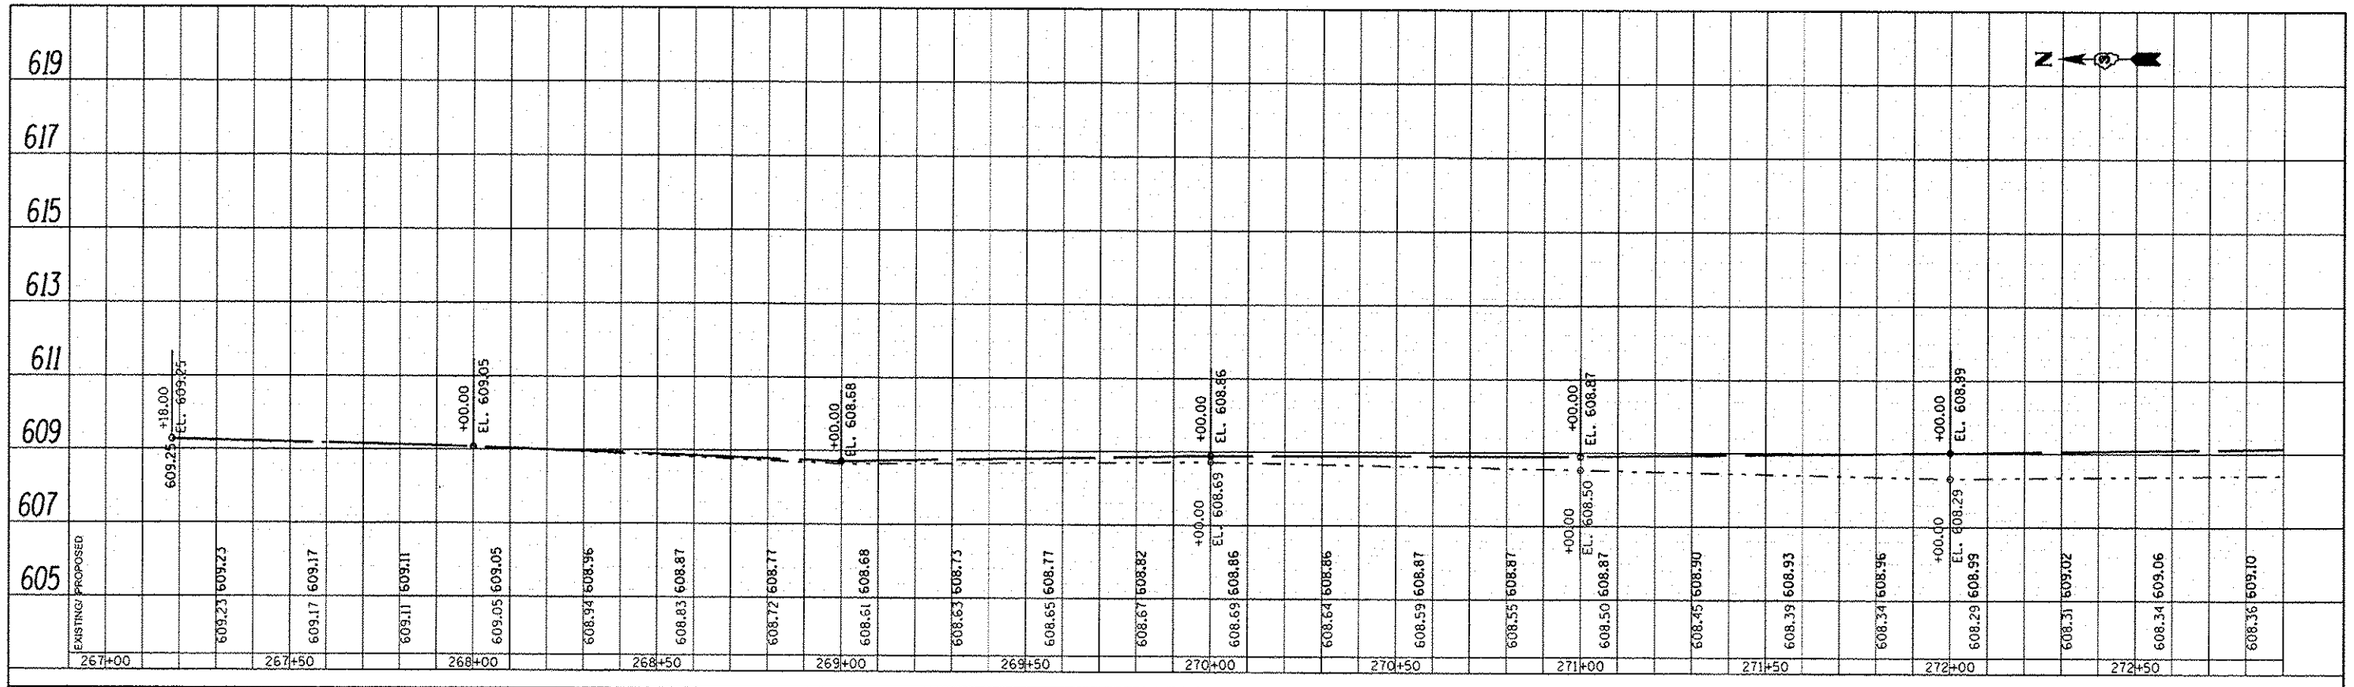

PROFILE
SURVEYED
DRAWN
CHECKED
GRADES CHECKED
R.O.W. NOTED
UTILITIES CONFLICTS CHKD
NOTE BOOK
NO.
BY
DATE

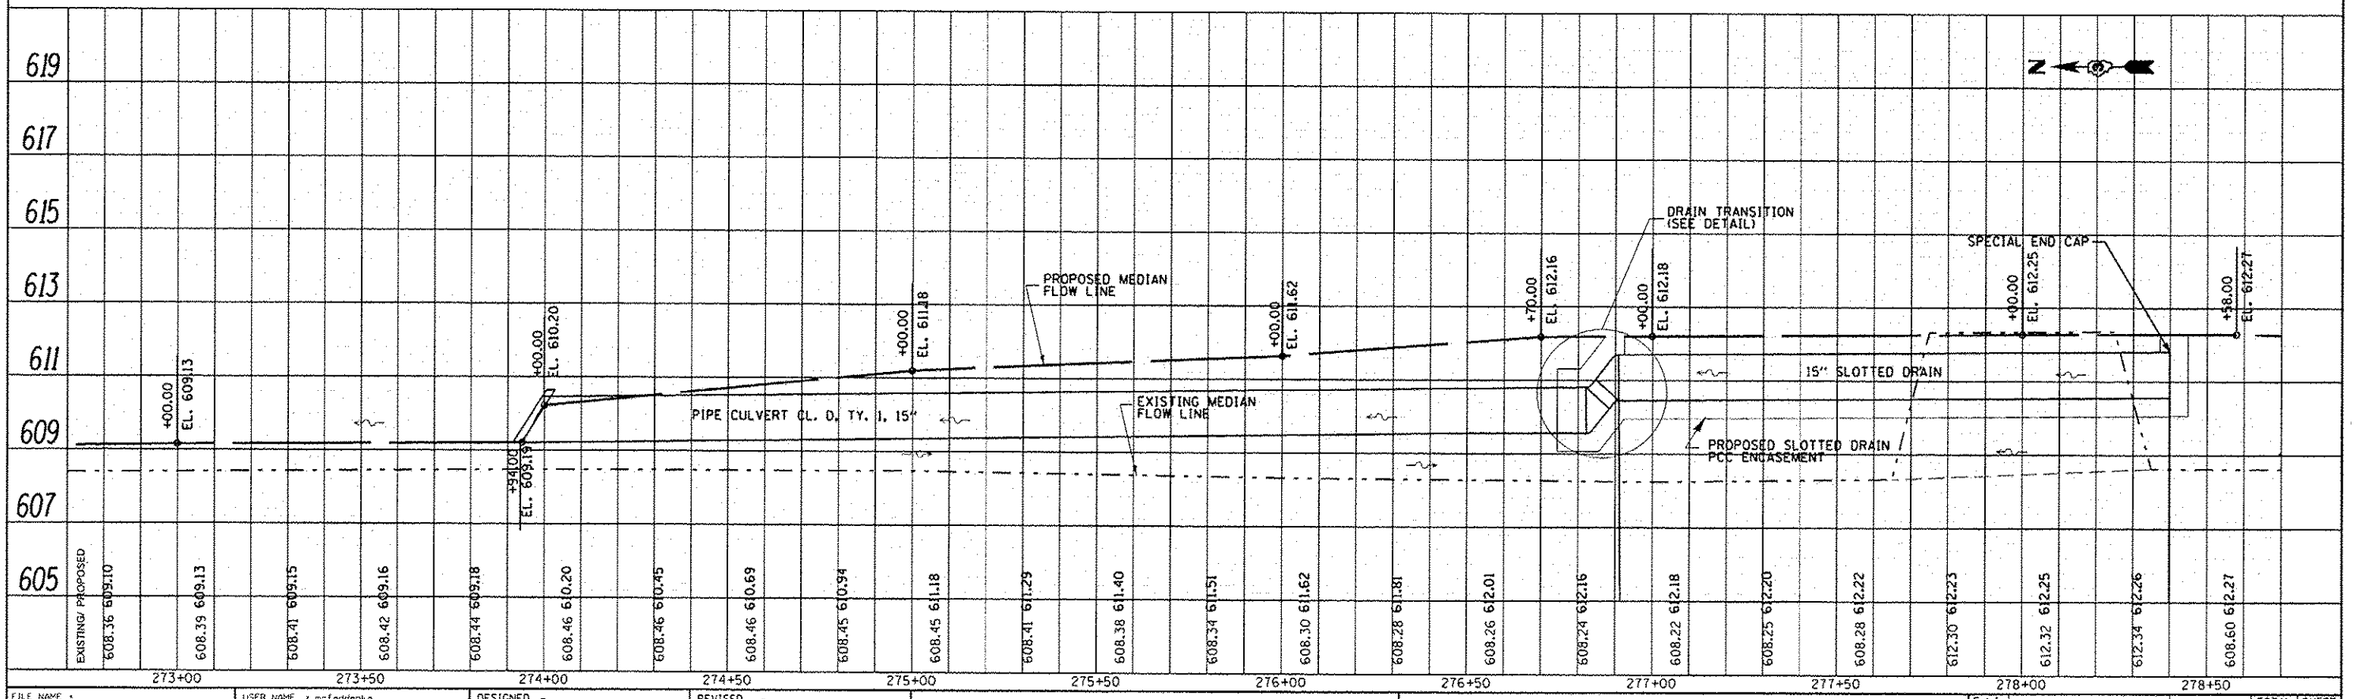

FILE NAME = c:\pw_work\pwidot\mcfaddenka\d0288984\D3xxxx-sht-plnprf.dgn	USER NAME = mcfaddenka	DESIGNED -	REVISED -
		DRAWN -	REVISED -
	PLOT SCALE = 40.2000 ' / in.	CHECKED -	REVISED -
Defaults	PLOT DATE = 5/8/2013	DATE -	REVISED -

STATE OF ILLINOIS
DEPARTMENT OF TRANSPORTATION

CROSS-OVER PROFILE

SCALE: | SHEET OF SHEETS | STA. | TO STA.

F.A.I. RTE.	SECTION	COUNTY	TOTAL SHEETS	SHEET NO.
57	(1140)BR, BR-1 & (1)]]	KANKAKEE	34	19
		CONTRACT NO. 66890		
	ILLINOIS FED. AID PROJECT			