ORIGINAL SURVEY		BY	DATE
NOTE BOOK	SURVEYED		
	PLOTTED		
NO.	TEMPLATE		
	AREAS		
	AREAS CHECKED		

FINAL SURVEY		BY	DATE
NOTE BOOK	SURVEYED		
	PLOTTED		
NO.	TEMPLATE		
	AREAS		
	AREAS CHECKED		

FILE NAME = c:\pw_work\pwidot\mcfaddenka\d0288989\D3xxxxx sht-xssht2.dgn

USER NAME = mcfaddenka

PLOT SCALE = 10.0000 ' / in.

PLOT DATE = 3/22/2013

Default

DESIGNED	-
DRAWN	-
CHECKED	-
DATE	-

REVISED	-
REVISED	-
REVISED	-
REVISED	-

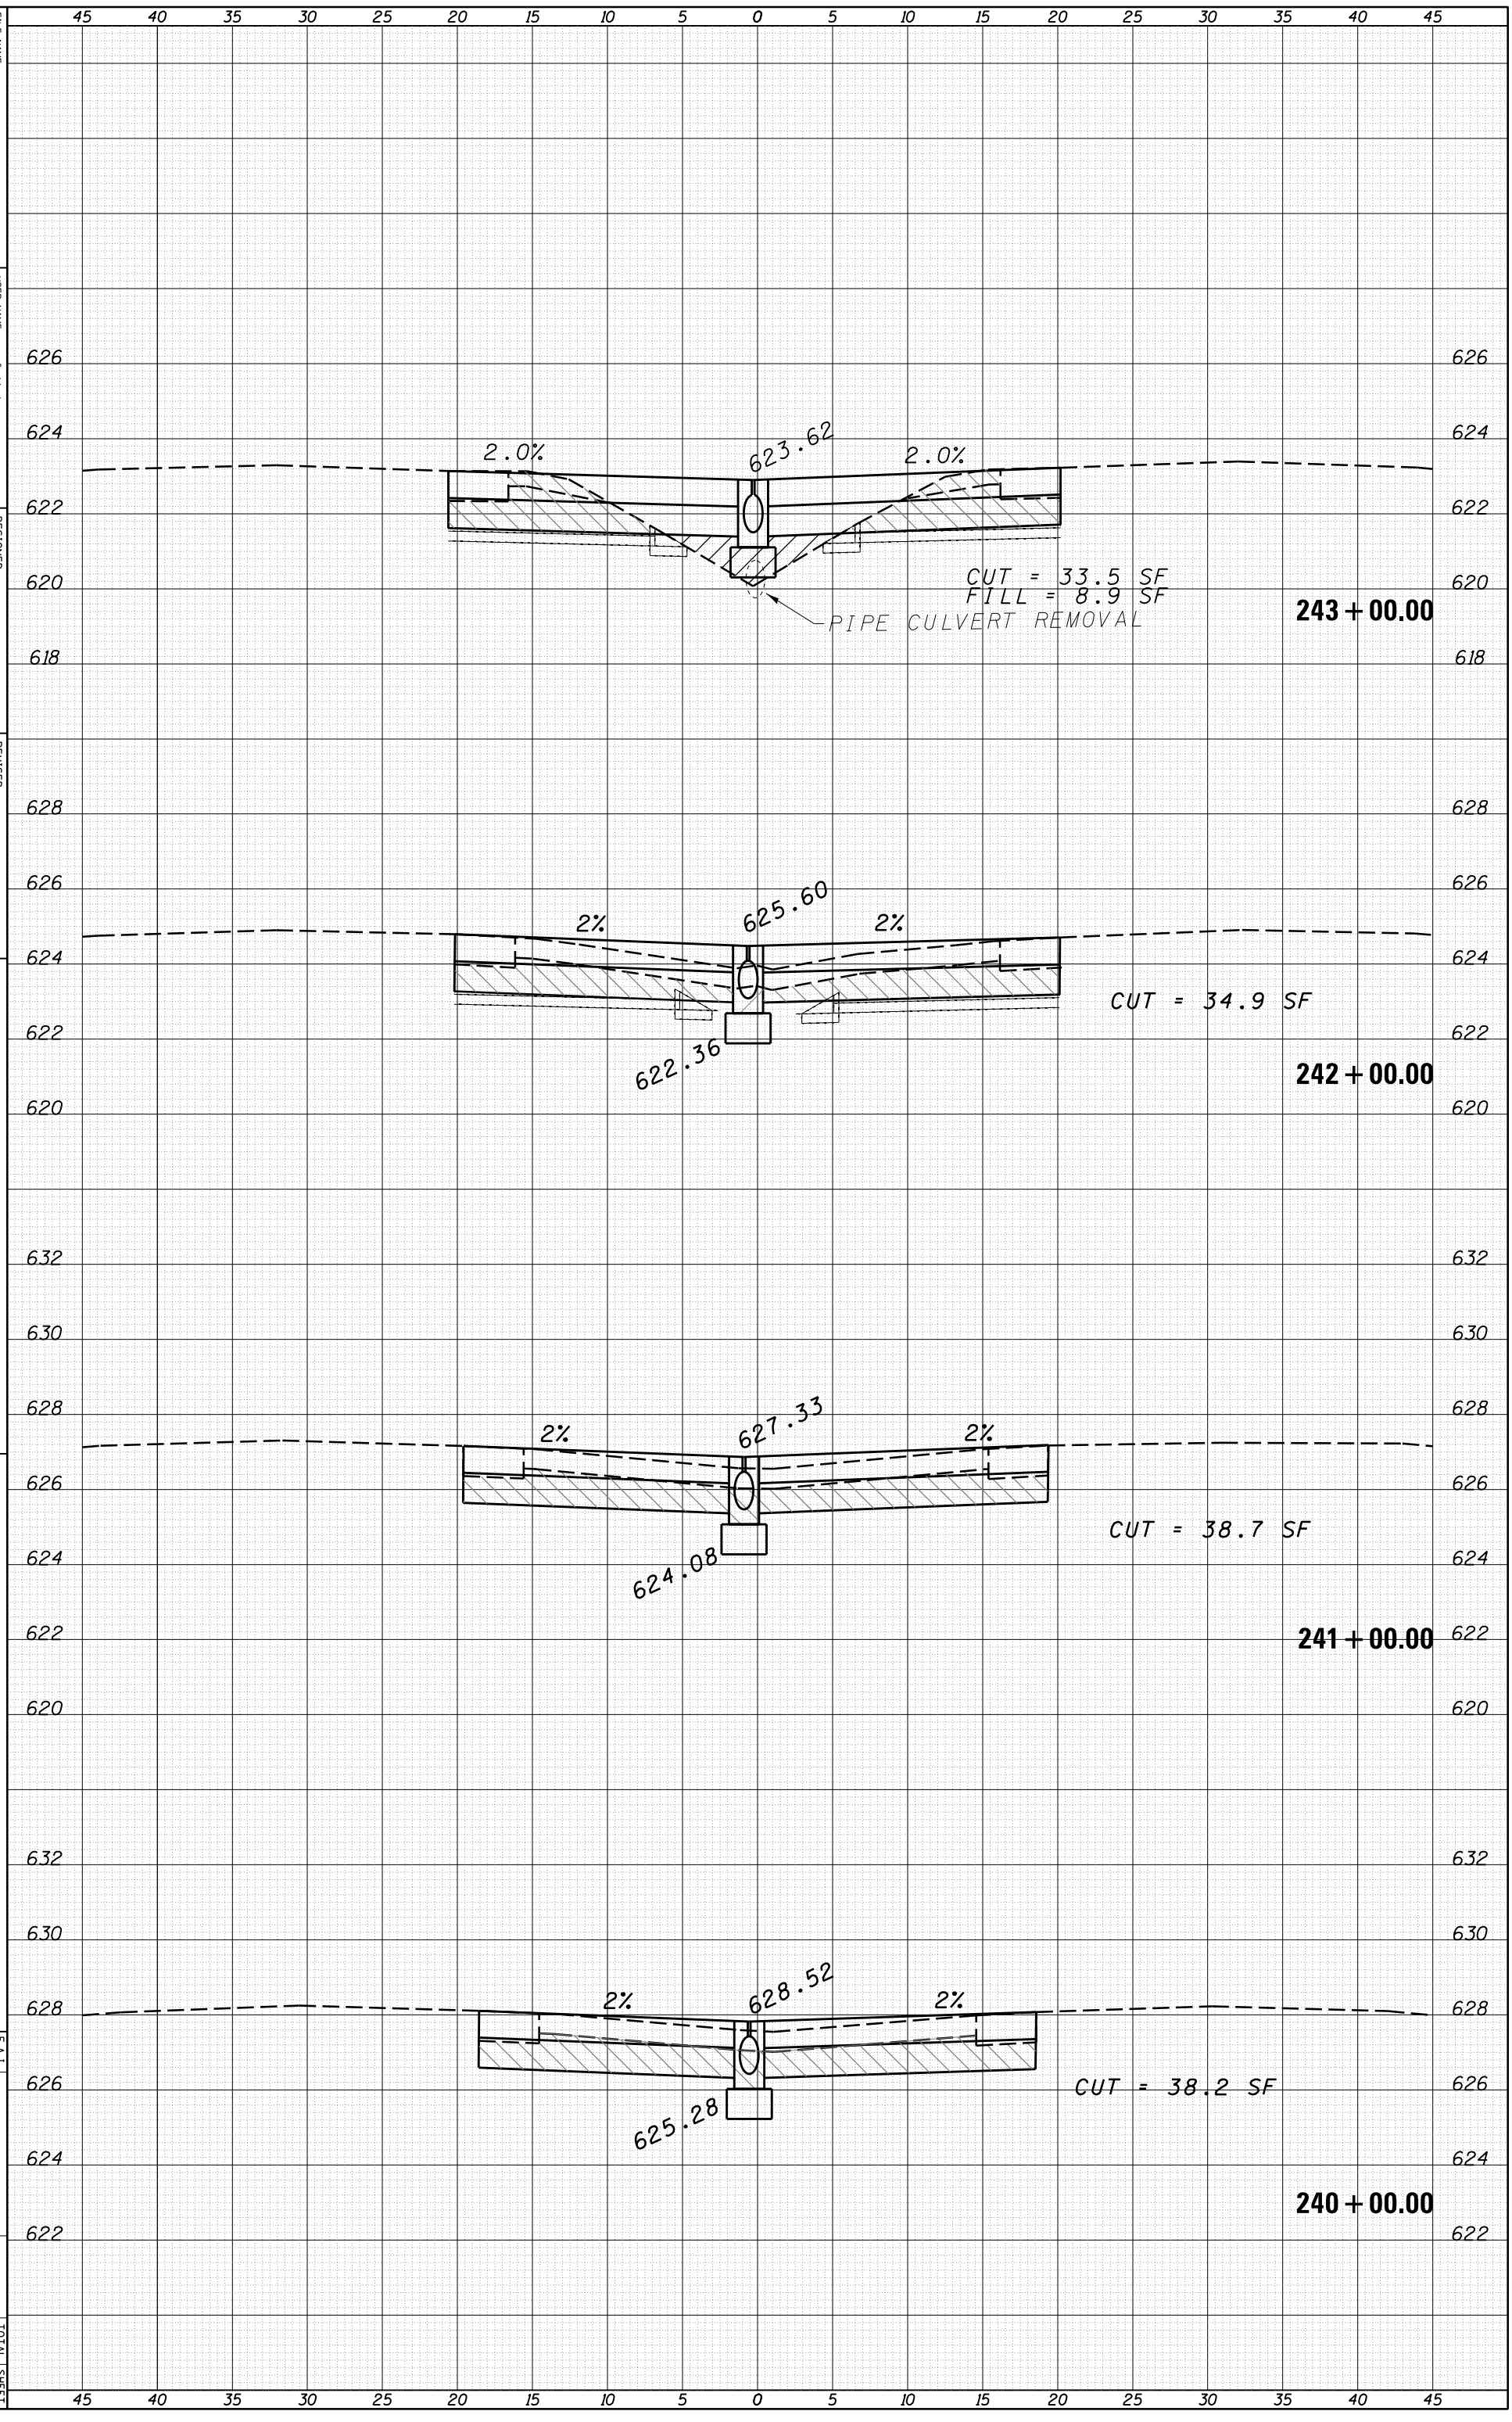

STATE OF ILLINOIS
DEPARTMENT OF TRANSPORTATION

CROSS-SECTIONS AT MEDIAN CROSS-OVERS

SCALE:

SHEET OF SHEETS STA. 240+00.00 TO STA. 243+00.00

F.A.I. RTE.	SECTION	COUNTY	TOTAL SHEETS	SHEET NO.
57	[(140)BR. BR-1 & I (1)]I	KANKAKEE	33	23

ILLINOIS FED. AID PROJECT

CONTRACT NO. 66B90