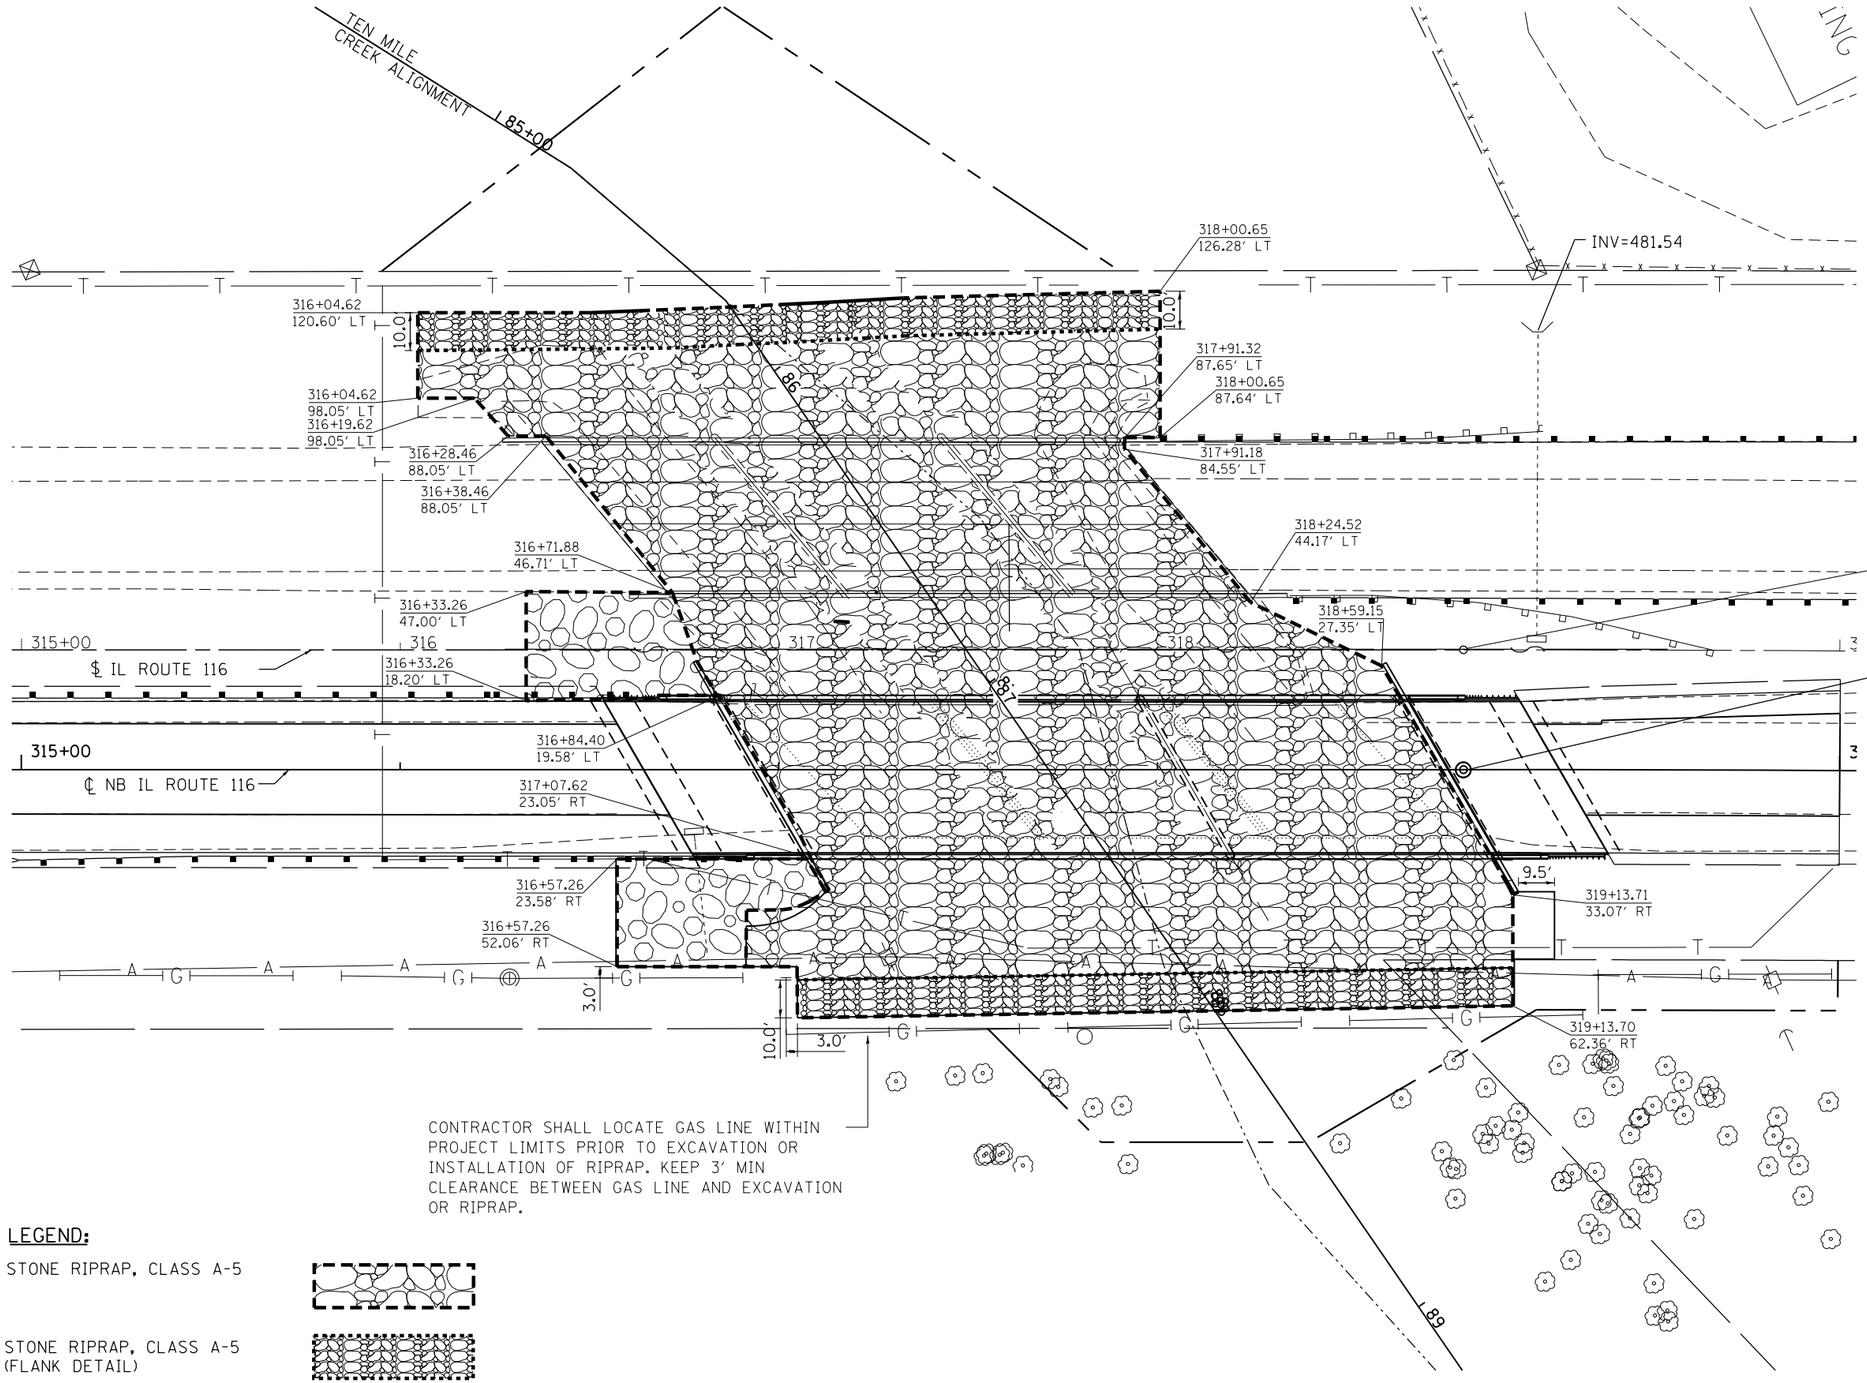

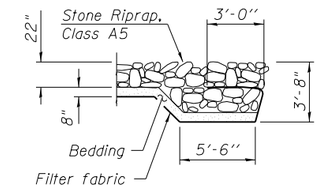

FLANK DETAIL

CONTRACTOR SHALL LOCATE GAS LINE WITHIN PROJECT LIMITS PRIOR TO EXCAVATION OR INSTALLATION OF RIPRAP. KEEP 3' MIN CLEARANCE BETWEEN GAS LINE AND EXCAVATION OR RIPRAP.

LEGEND:

STONE RIPRAP, CLASS A-5

STONE RIPRAP, CLASS A-5 (FLANK DETAIL)

STONE RIPRAP, CLASS A-4

TERRA ENGINEERING LTD.	USER NAME = WAH	DESIGNED - CL	REVISED -
		DRAWN - WAH	REVISED -
	PLOT SCALE = 40.000 ' / in.	CHECKED - KJC/HTL	REVISED -
	PLOT DATE = 12/13/2012	DATE - 10/04/12	REVISED -

STATE OF ILLINOIS
DEPARTMENT OF TRANSPORTATION

SCOUR PROTECTION PLAN
IL 116 OVER TEN MILE CREEK

SCALE: 1"=50' | SHEET NO. 1 OF 1 SHEETS | STA. TO STA.

F.A.P. RTE.	SECTION	COUNTY	TOTAL SHEETS	SHEET NO.
673	(102B-1)BR	TAZEWELL	89	41

CONTRACT NO. 68671

ILLINOIS FED. AID PROJECT

I:\Terra Bentley8i\Standards\ILDOT\IdotStd\tables\pen\PLOTLABEL.TBL
ILDOT.PDFNOLAYERS.8Wcplcfg
T:\Projects\10-221.IDOT-TazBridges_Ten Mile Creek-Phase II\Drawings\CADD Sheets\D468671-sht-scour protect plan.dgn