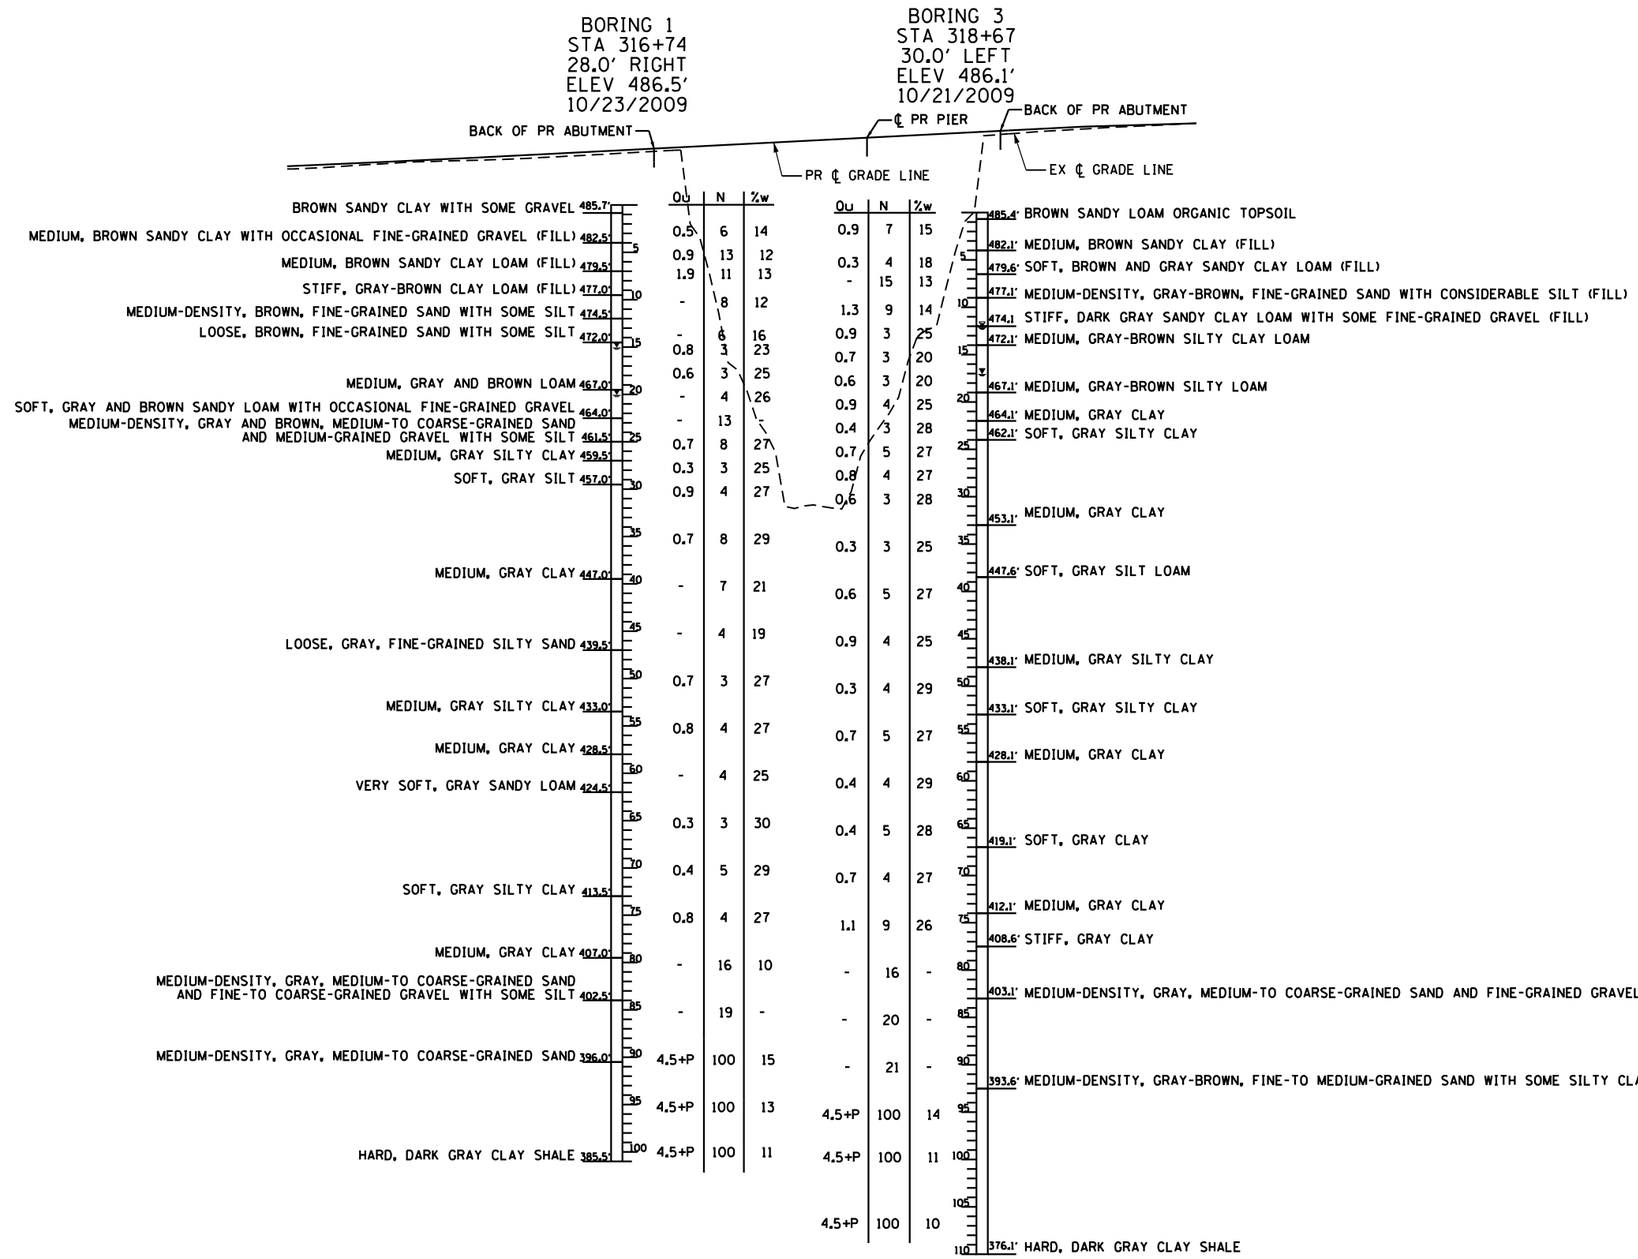

LEGEND
EL = ELEVATION (FT)
D = DEPTH BELOW EXISTING GROUND SURFACE (FT)
N = SPT N-VALUE (AASHTO T206)
Qu = UNCONFINED COMPRESSIVE STRENGTH IN TONS PER SQ. FT. (TSF)
w% = MOISTURE CONTENT PERCENTAGE

▼ = GROUNDWATER LEVEL FIRST ENCOUNTER

▽ = GROUNDWATER LEVEL UPON COMPLETION

▼ = GROUNDWATER LEVEL AFTER 24 HOURS

NOT TO SCALE

T:\Projects\18-221.IDOT-TazBridges_Ten Mile Creek-Phase II\Drawings\Structural\Final Plans\SHEETS\D468671-021-Soil Borings.dgn

TERRA ENGINEERING LTD.	USER NAME = WAH	DESIGNED - OY	REVISED -
	FILE NAME = D468671-021-Soil Borings.dgn	CHECKED - DB	REVISED -
		DRAWN - CM	REVISED -
	PLOT DATE = 10/5/2012	CHECKED - JB	REVISED -

STATE OF ILLINOIS
DEPARTMENT OF TRANSPORTATION

SOIL BORING LOGS
STRUCTURE NO. 090-0179

SHEET NO. S21 OF S22 SHEETS

F.A.P. RTE.	SECTION	COUNTY	TOTAL SHEETS	SHEET NO.
673	(102B-1) BR	TAZEWELL	89	64

CONTRACT NO. 68671

ILLINOIS FED. AID PROJECT