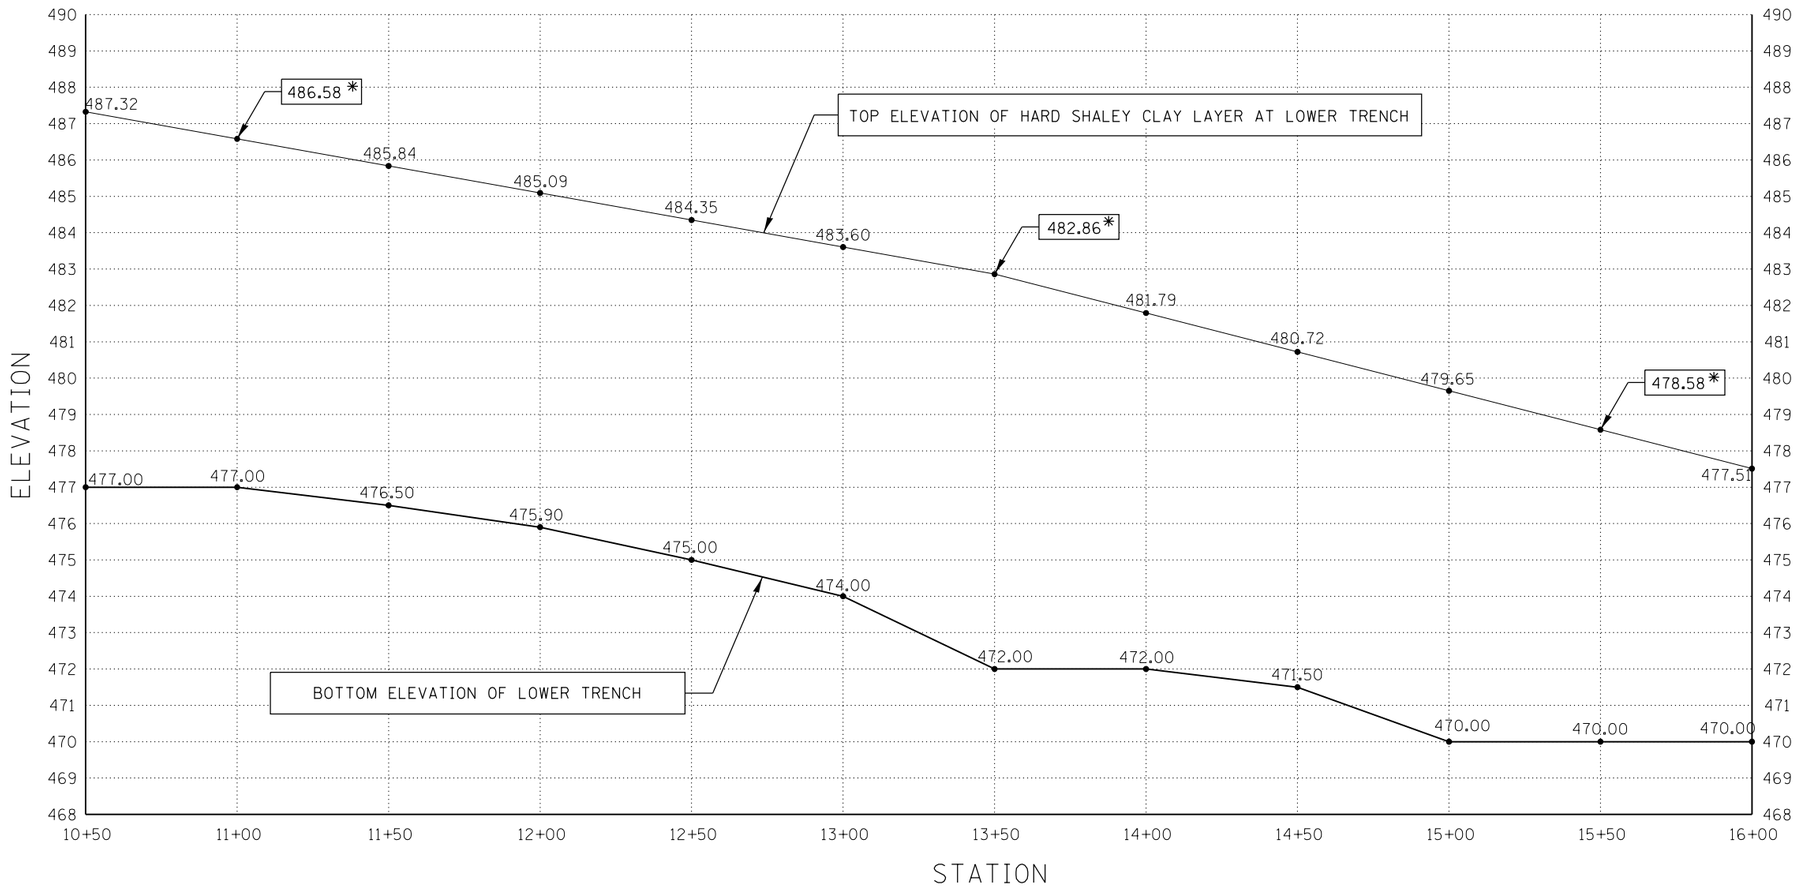

FRENCH DRAIN ELEVATION (DETAIL A)

* THESE ELEVATIONS ARE TAKEN FROM ACTUAL BORING LOG;
ALL OTHER ELEVATIONS IN THIS LINE ARE GRAPHICALLY PROJECTED

NOT TO SCALE

FILE NAME = Cover_GN_Plan_Erosion_SOQ_sheets.dgn	USER NAME = aubreygs	DESIGNED -	REVISED -	STATE OF ILLINOIS DEPARTMENT OF TRANSPORTATION	LOWER FRENCH DRAIN DETAIL	F.A.P RTE.	SECTION	COUNTY	TOTAL SHEETS	SHEET NO.
		DRAWN -	REVISED -			317	(18)I	FULTON	47	13
	PLOT SCALE = 50.000 ' / in.	CHECKED -	REVISED -					CONTRACT NO. 68A25		
	PLOT DATE = 3/21/2013	DATE -	REVISED -		SCALE: SHEET OF SHEETS STA. TO STA.		ILLINOIS	FED. AID PROJECT		