EXISTING ROADWAY CROSS SECTION – GIRL SCOUT CAMP RD. (S. LOW RD.)

STA. 98+25.00 TO STA. 99+75.00

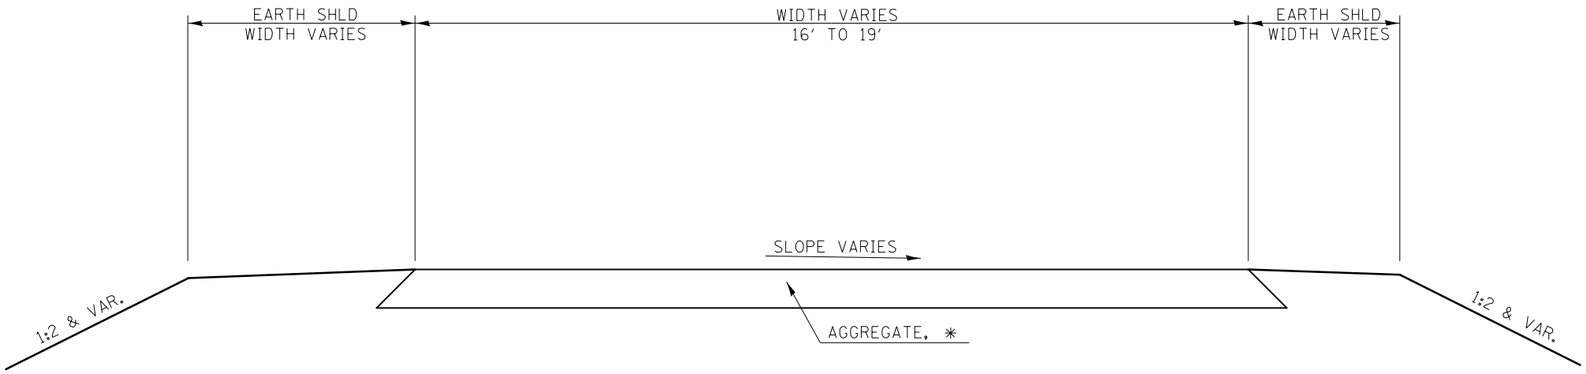

* EXISTING ROADWAY SURFACE VARIES. ROADWAY APPEARS TO HAVE BEEN PREVIOUSLY CHIP AND SEALED BUT HAS DETERIORATED OVER TIME. PORTIONS OF THE EXISTING SURFACE HAVE DETERIORATED INTO AGGREGATE SURFACE.

PROPOSED ROADWAY CROSS SECTION – GIRL SCOUT CAMP RD. (S. LOW RD.)

STA. 98+25.00 TO STA. 99+56.58

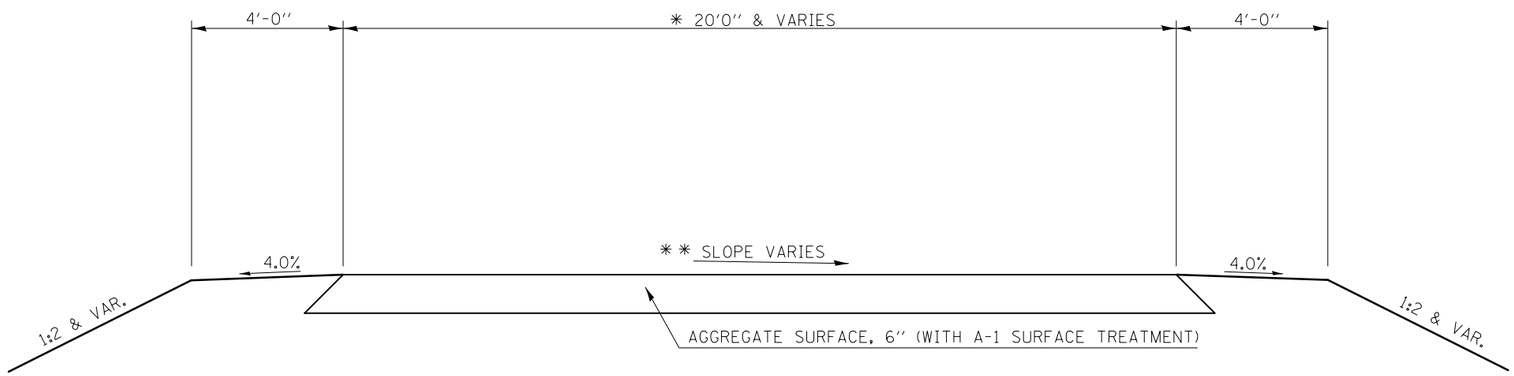

* MATCH EXISTING 17'0" WIDTH AT STA. 98+25.00.
VARIES FROM 17'-0" @ STA. 98+25.00 TO 20'-0" @ STA. 98+50.00
WIDTH EQUALS 20'-0" FROM STA. 98+50.00 TO STA. 99+25.00
WIDTH VARIES FROM 20'-0" @ STA. 99+25.00 TO 30-0" @ STA. 99+56.58

** SURFACE SLOPE VARIES, SEE GIRL SCOUT CAMP RD. CROSS SECTIONS.

FILE NAME = c:\pw_work\pwidot\cearlockbm\d0208368\D570700-sht-typical.dgn	USER NAME = cearlockbm	DESIGNED BMC	REVISED -
		DRAWN BMC	REVISED -
	PLOT SCALE = 40.0000 ' / in.	CHECKED -	REVISED -
	PLOT DATE = 11/9/2012	DATE - 04-24-12	REVISED -

STATE OF ILLINOIS
DEPARTMENT OF TRANSPORTATION

TYPICAL CROSS SECTIONS – GIRL SCOUT CAMP RD. (S. LOW RD.)
CH 50 – LAKE OF THE WOODS RD.

SCALE: N/A | SHEET NO. 1 OF 1 SHEETS | STA. - TO STA. -

F.A.I. RTE.	SECTION	COUNTY	TOTAL SHEETS	SHEET NO.
74	10-4BR	CHAMPAIGN	290	26
		CONTRACT NO. 70700		
	ILLINOIS FED. AID PROJECT			