SEC. 24 - T 17 N - R 10 E - 3RD PM

SEC. 19- T 17 N - R 11 E - 3RD PM

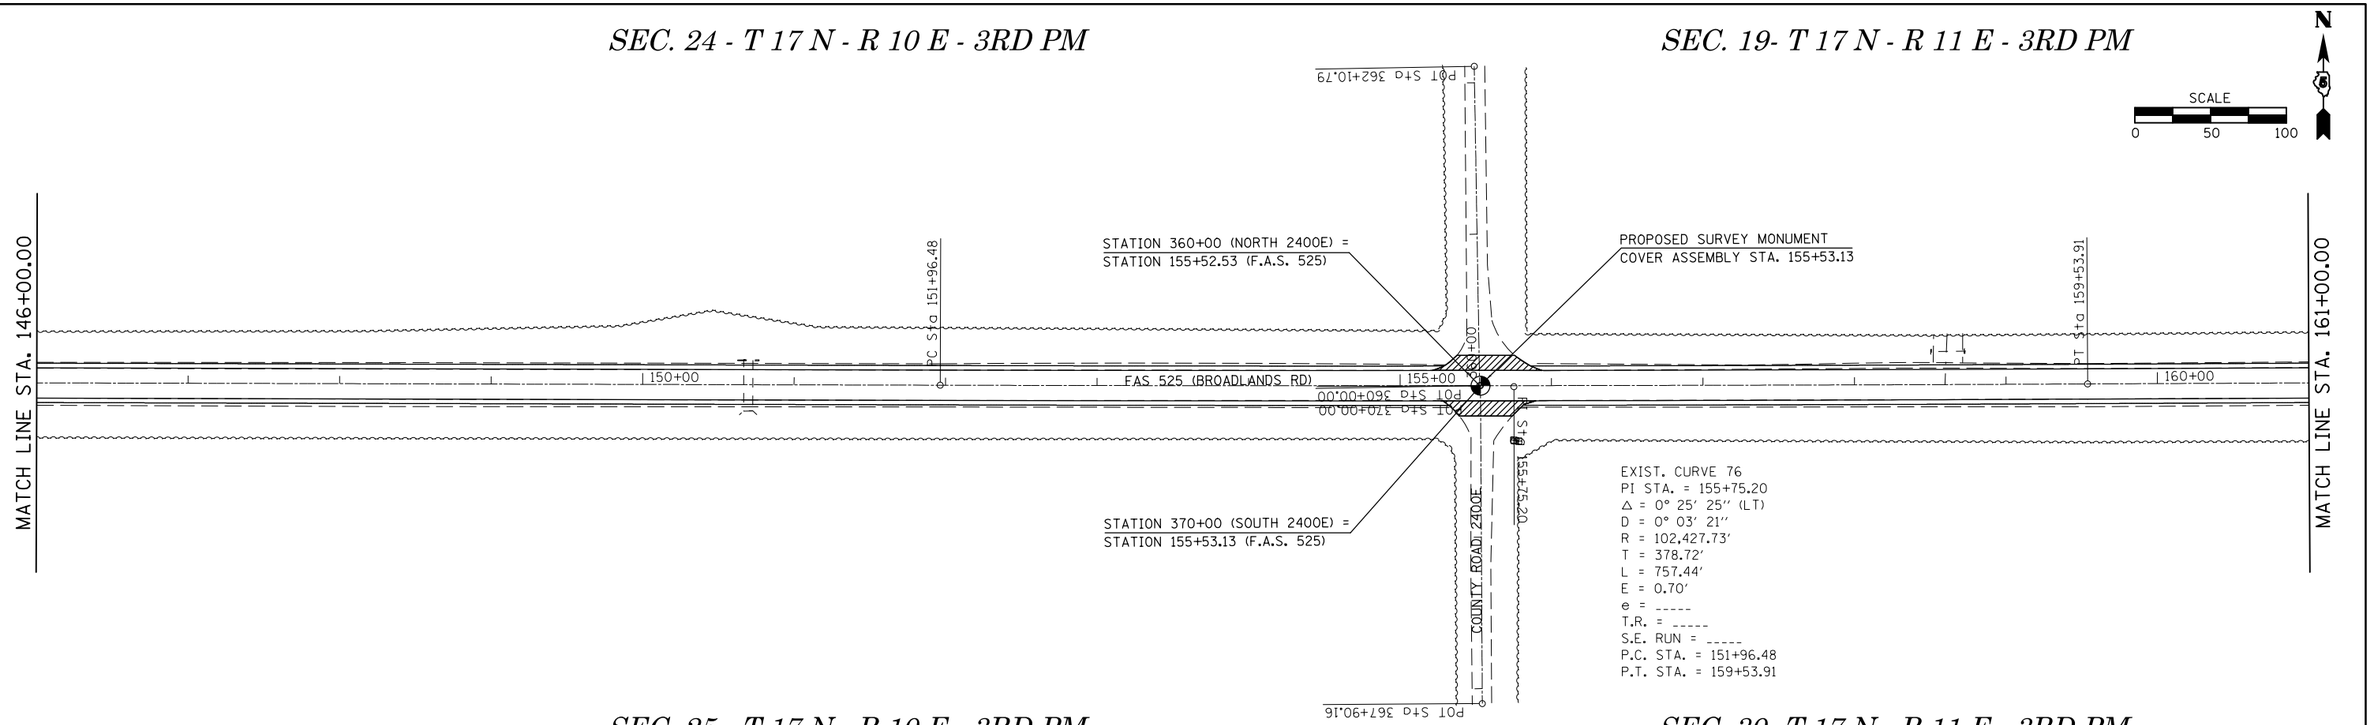

SEC. 25 - T 17 N - R 10 E - 3RD PM

SEC. 30- T 17 N - R 11 E - 3RD PM

SEC. 19- T 17 N - R 11 E - 3RD PM

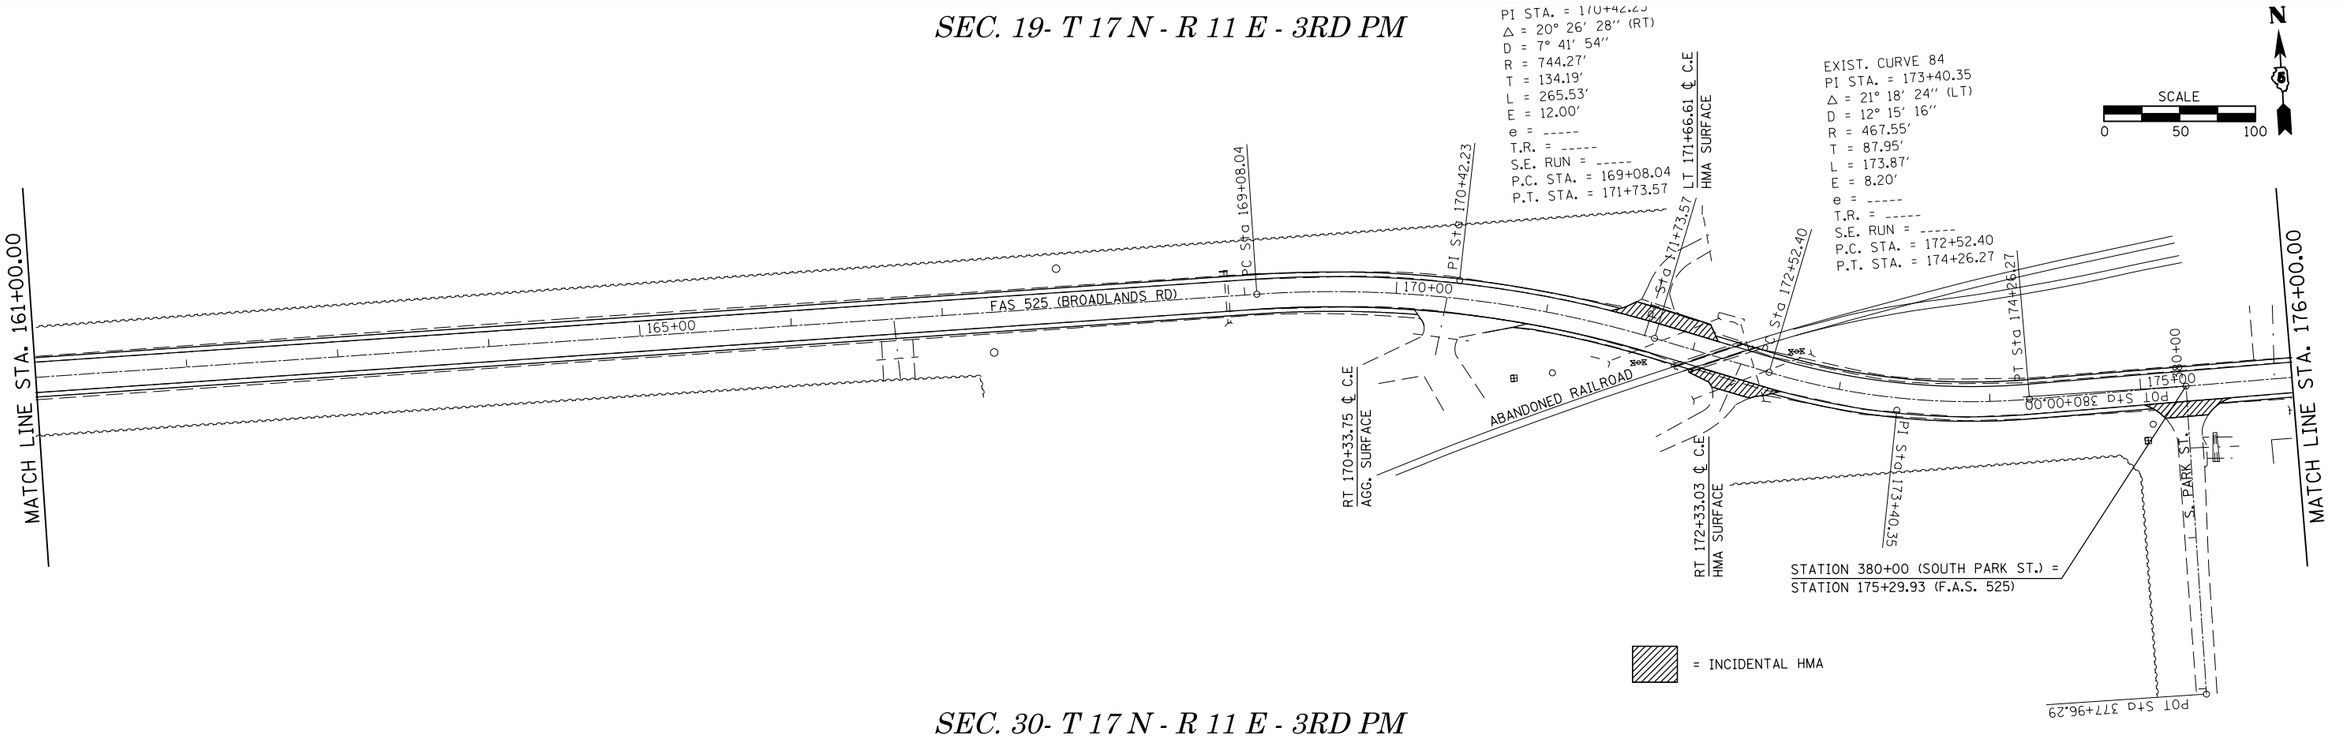

SEC. 30- T 17 N - R 11 E - 3RD PM

FILE NAME = c:\pw_work\pwidot\avusuglob\d0333684\D570A15-sht DblPln_50.dgn	USER NAME = avusuglob	DESIGNED -	REVISED -
		DRAWN -	REVISED -
	PLOT SCALE = 100.0000 ′ / in.	CHECKED -	REVISED -
$MODELNAME$	PLOT DATE = 3/21/2013	DATE -	REVISED -

STATE OF ILLINOIS
DEPARTMENT OF TRANSPORTATION

PLAN SHEET

SCALE: 1″=50′ | SHEET 6 OF 11 SHEETS | STA. ----- | TO STA. -----

F.A.S. RTE.	SECTION	COUNTY	TOTAL SHEETS	SHEET NO.
525	(41,48,81)Q	CHAMPAIGN	28	16
		CONTRACT NO. 70A15		
		ILLINOIS FED. AID PROJECT		