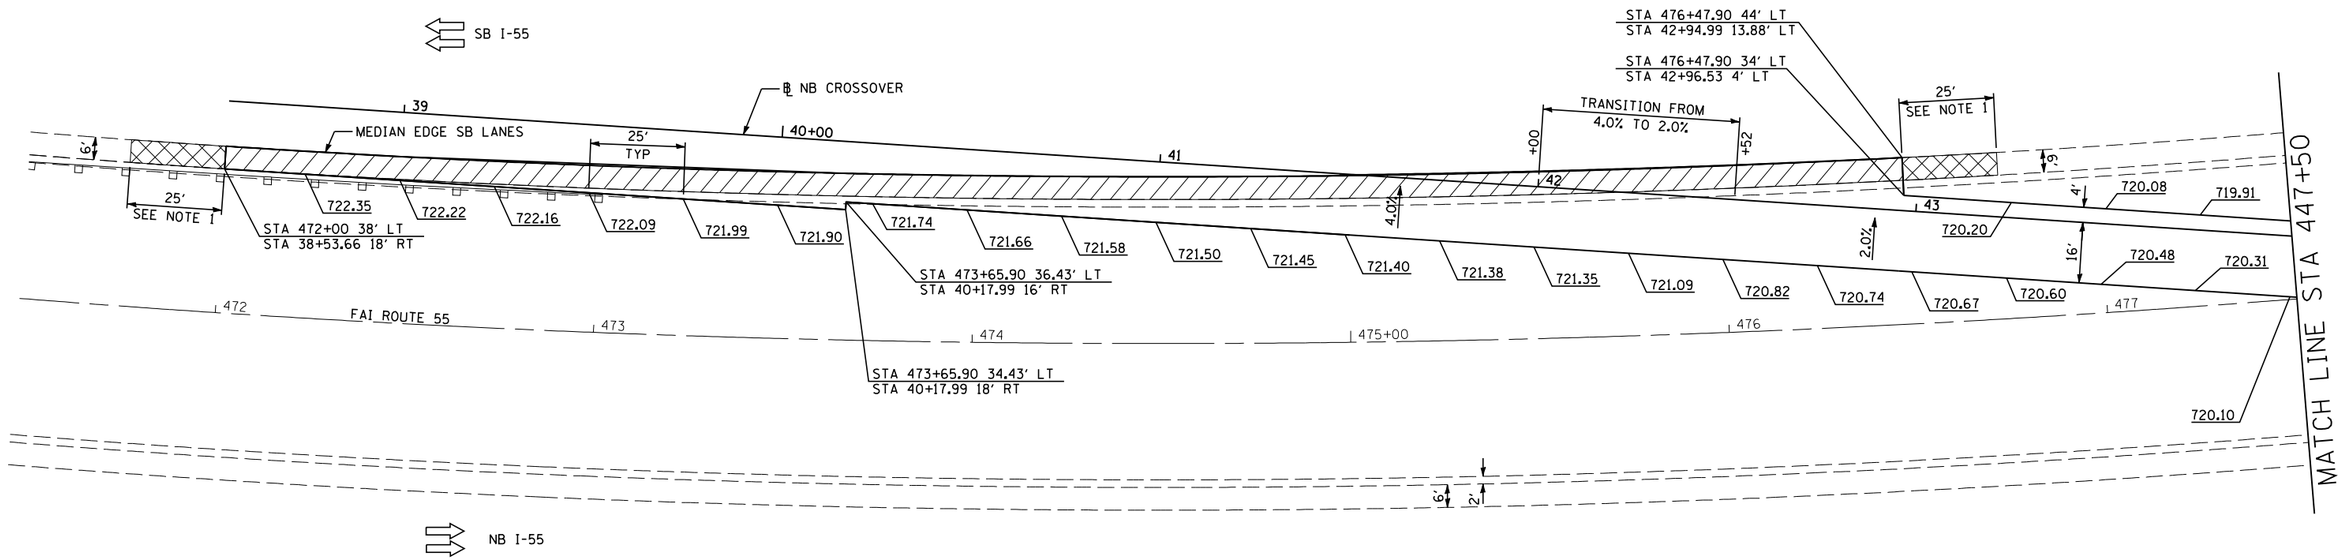

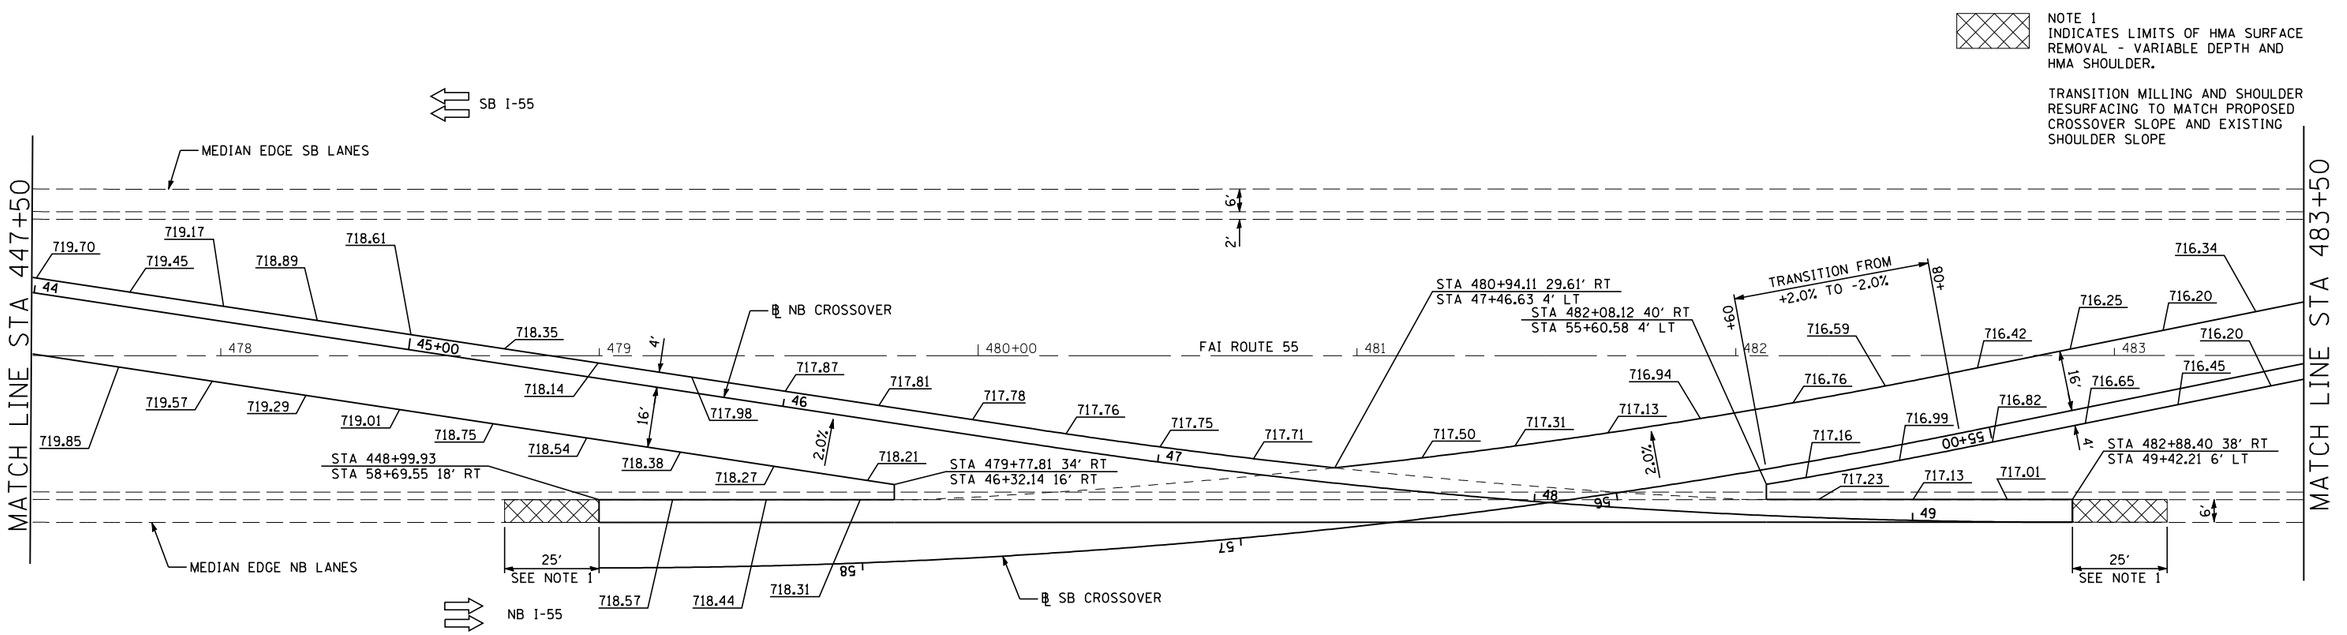

CEC Cummins Engineering Corporation — Civil and Structural Engineering	JOB = 2265.10	DESIGNED - NAK	REVISED -	STATE OF ILLINOIS DEPARTMENT OF TRANSPORTATION	CROSSOVER ELEVATIONS
	FILE NAME = D672E11-sht-nbxo-elev.dgn	DRAWN - TJD	REVISED -		
	PLOT SCALE = 40.0000 ' / IN.	CHECKED - NAK	REVISED -		
	PLOT DATE = 3/18/2013	DATE - 3/3/2011	REVISED -		SCALE: SHEET NO. 2 OF 3 SHEETS STA. TO STA.

F.A.I. RTE.	SECTION	COUNTY	TOTAL SHEETS	SHEET NO.
55	D6 LOGAN CO BR 2011-1	LOGAN	429	146
		CONTRACT NO. 72E11		
FED. ROAD DIST. NO.	ILLINOIS	FED. AID PROJECT		