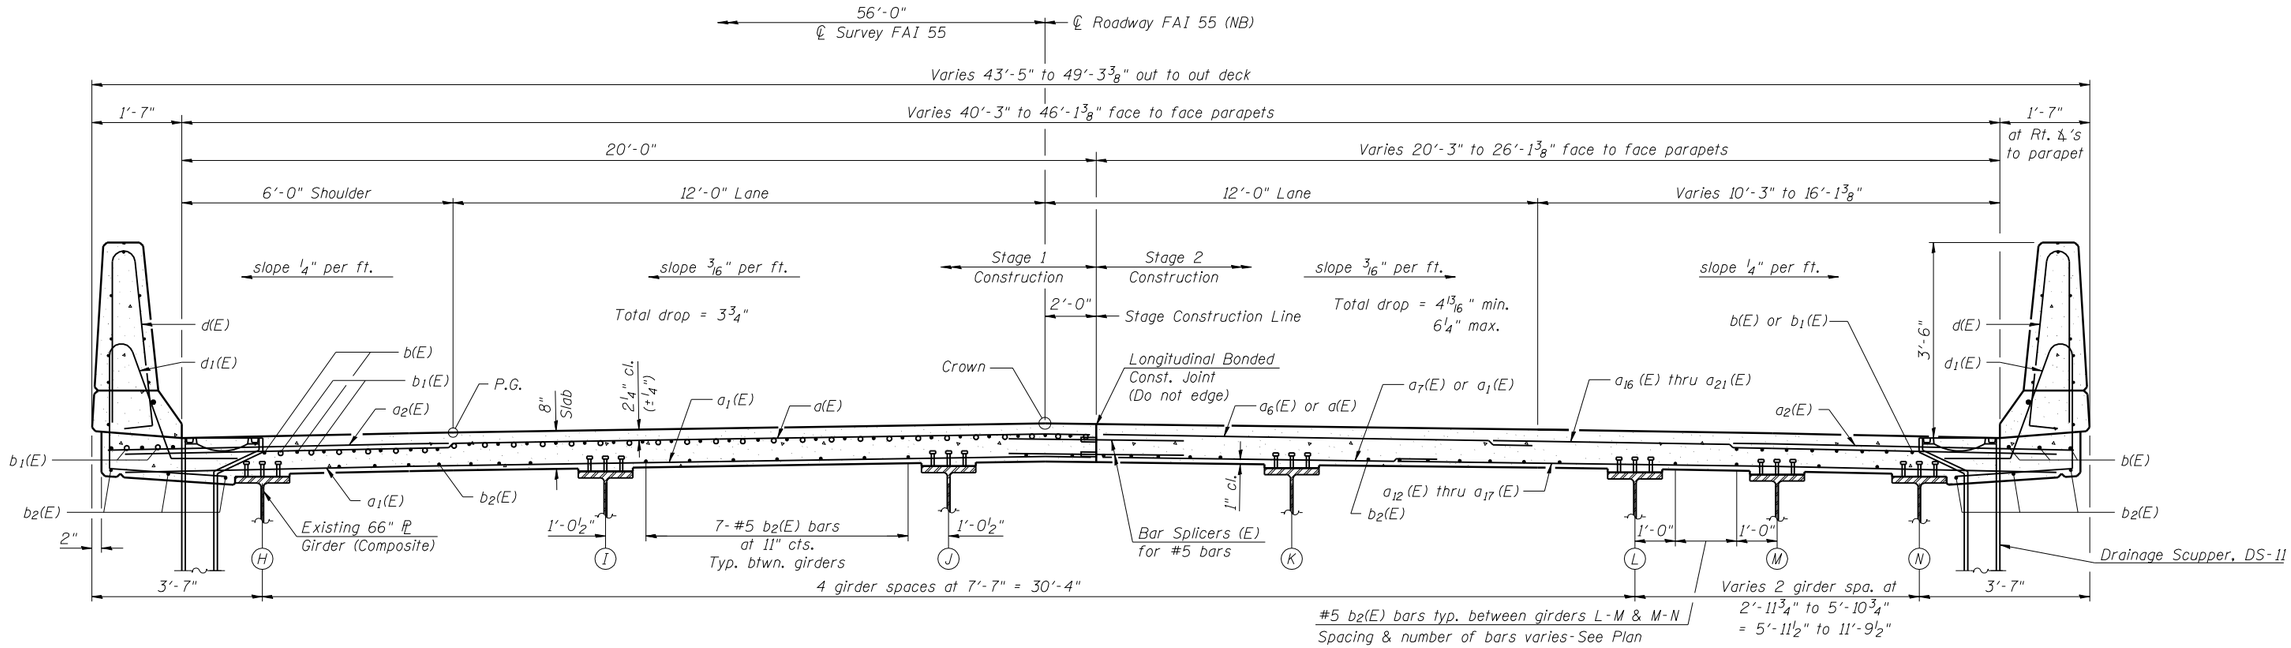

NEAR PIER

CROSS SECTION-NB

(S.N. 054-0061)
(Looking East in the direction of traffic)

NEAR MIDSPAN

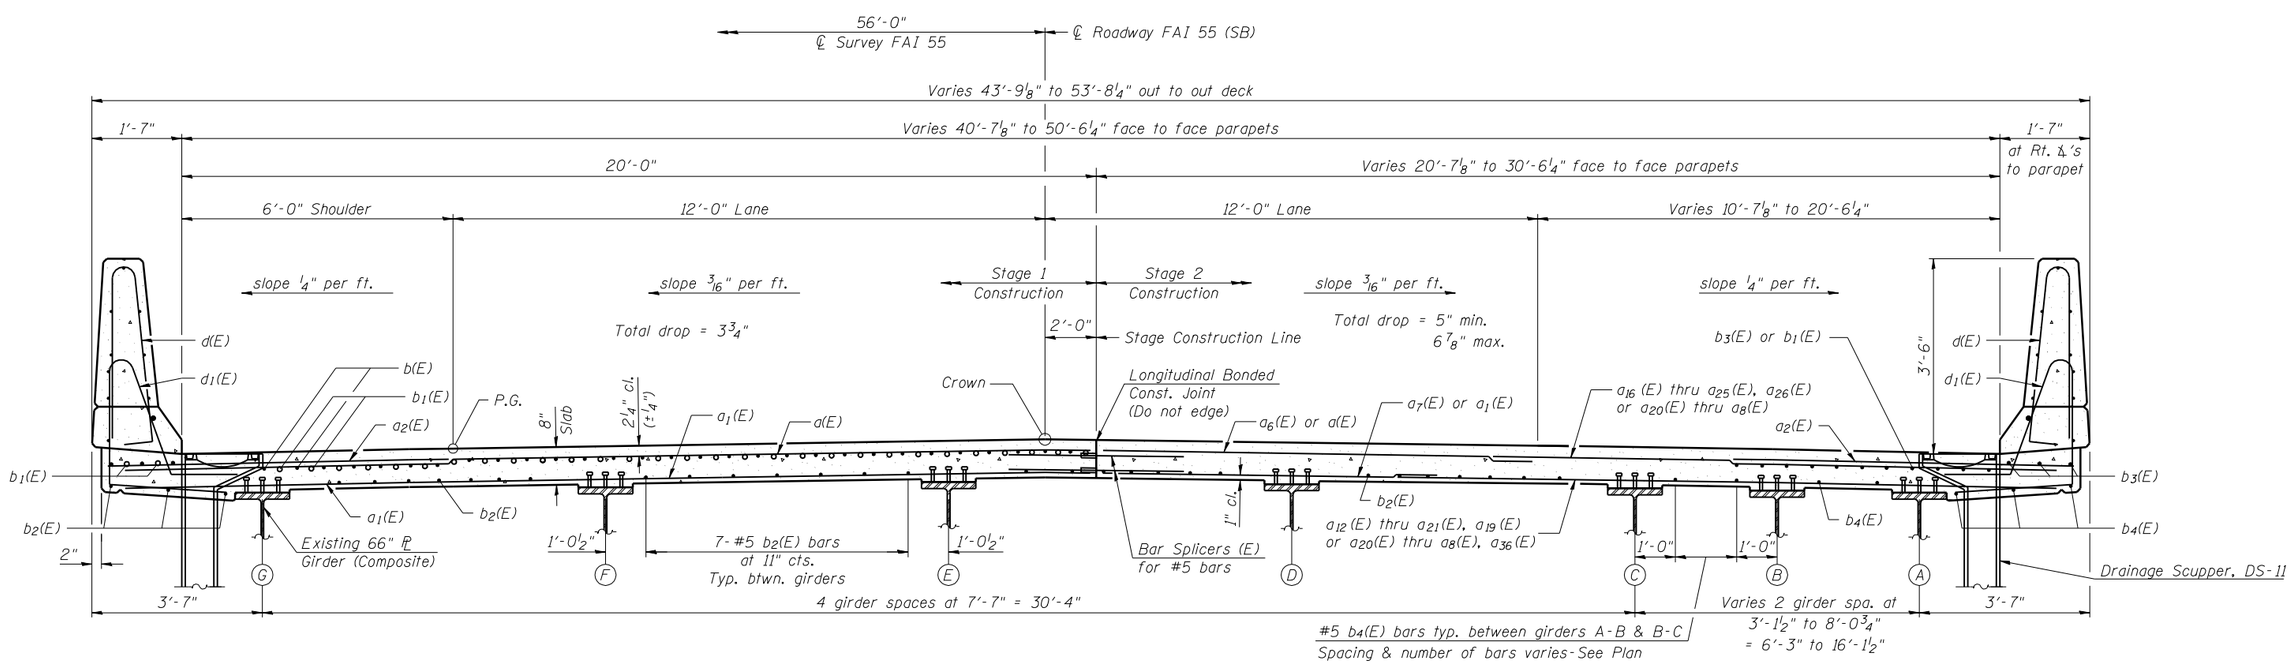

NEAR PIER

CROSS SECTION-SB

(S.N. 054-0060)
(Looking West in the direction of traffic)

NEAR MIDSPAN

Notes:
See Sheet 20 for superstructure details and Bill of Material.
See Sheet 20 and 21 for parapet reinforcement.

CEC Cummins Engineering Corporation — Civil and Structural Engineering	JOB = 2265.2	DESIGNED - AAN	REVISED -	STATE OF ILLINOIS DEPARTMENT OF TRANSPORTATION	SUPERSTRUCTURE STRUCTURE NO. 054-0060 (SB) & STRUCTURE NO. 054-0061 (NB)	F.A.I. RTE.	SECTION	COUNTY	TOTAL SHEETS / SHEET NO.
	FILE = 0540060.0061-72E11-17-19-Super.dgn	CHECKED - MDC	REVISED -			55	D6 LOGAN CO BR 2011-1	LOGAN	429 / 249
	DATE = 3/7/2013	DRAWN - SJS	REVISED -					CONTRACT NO. 72E11	
		CHECKED - MDC	REVISED -		SHEET NO. 19 OF 53 SHEETS			ILLINOIS FED. AID PROJECT	