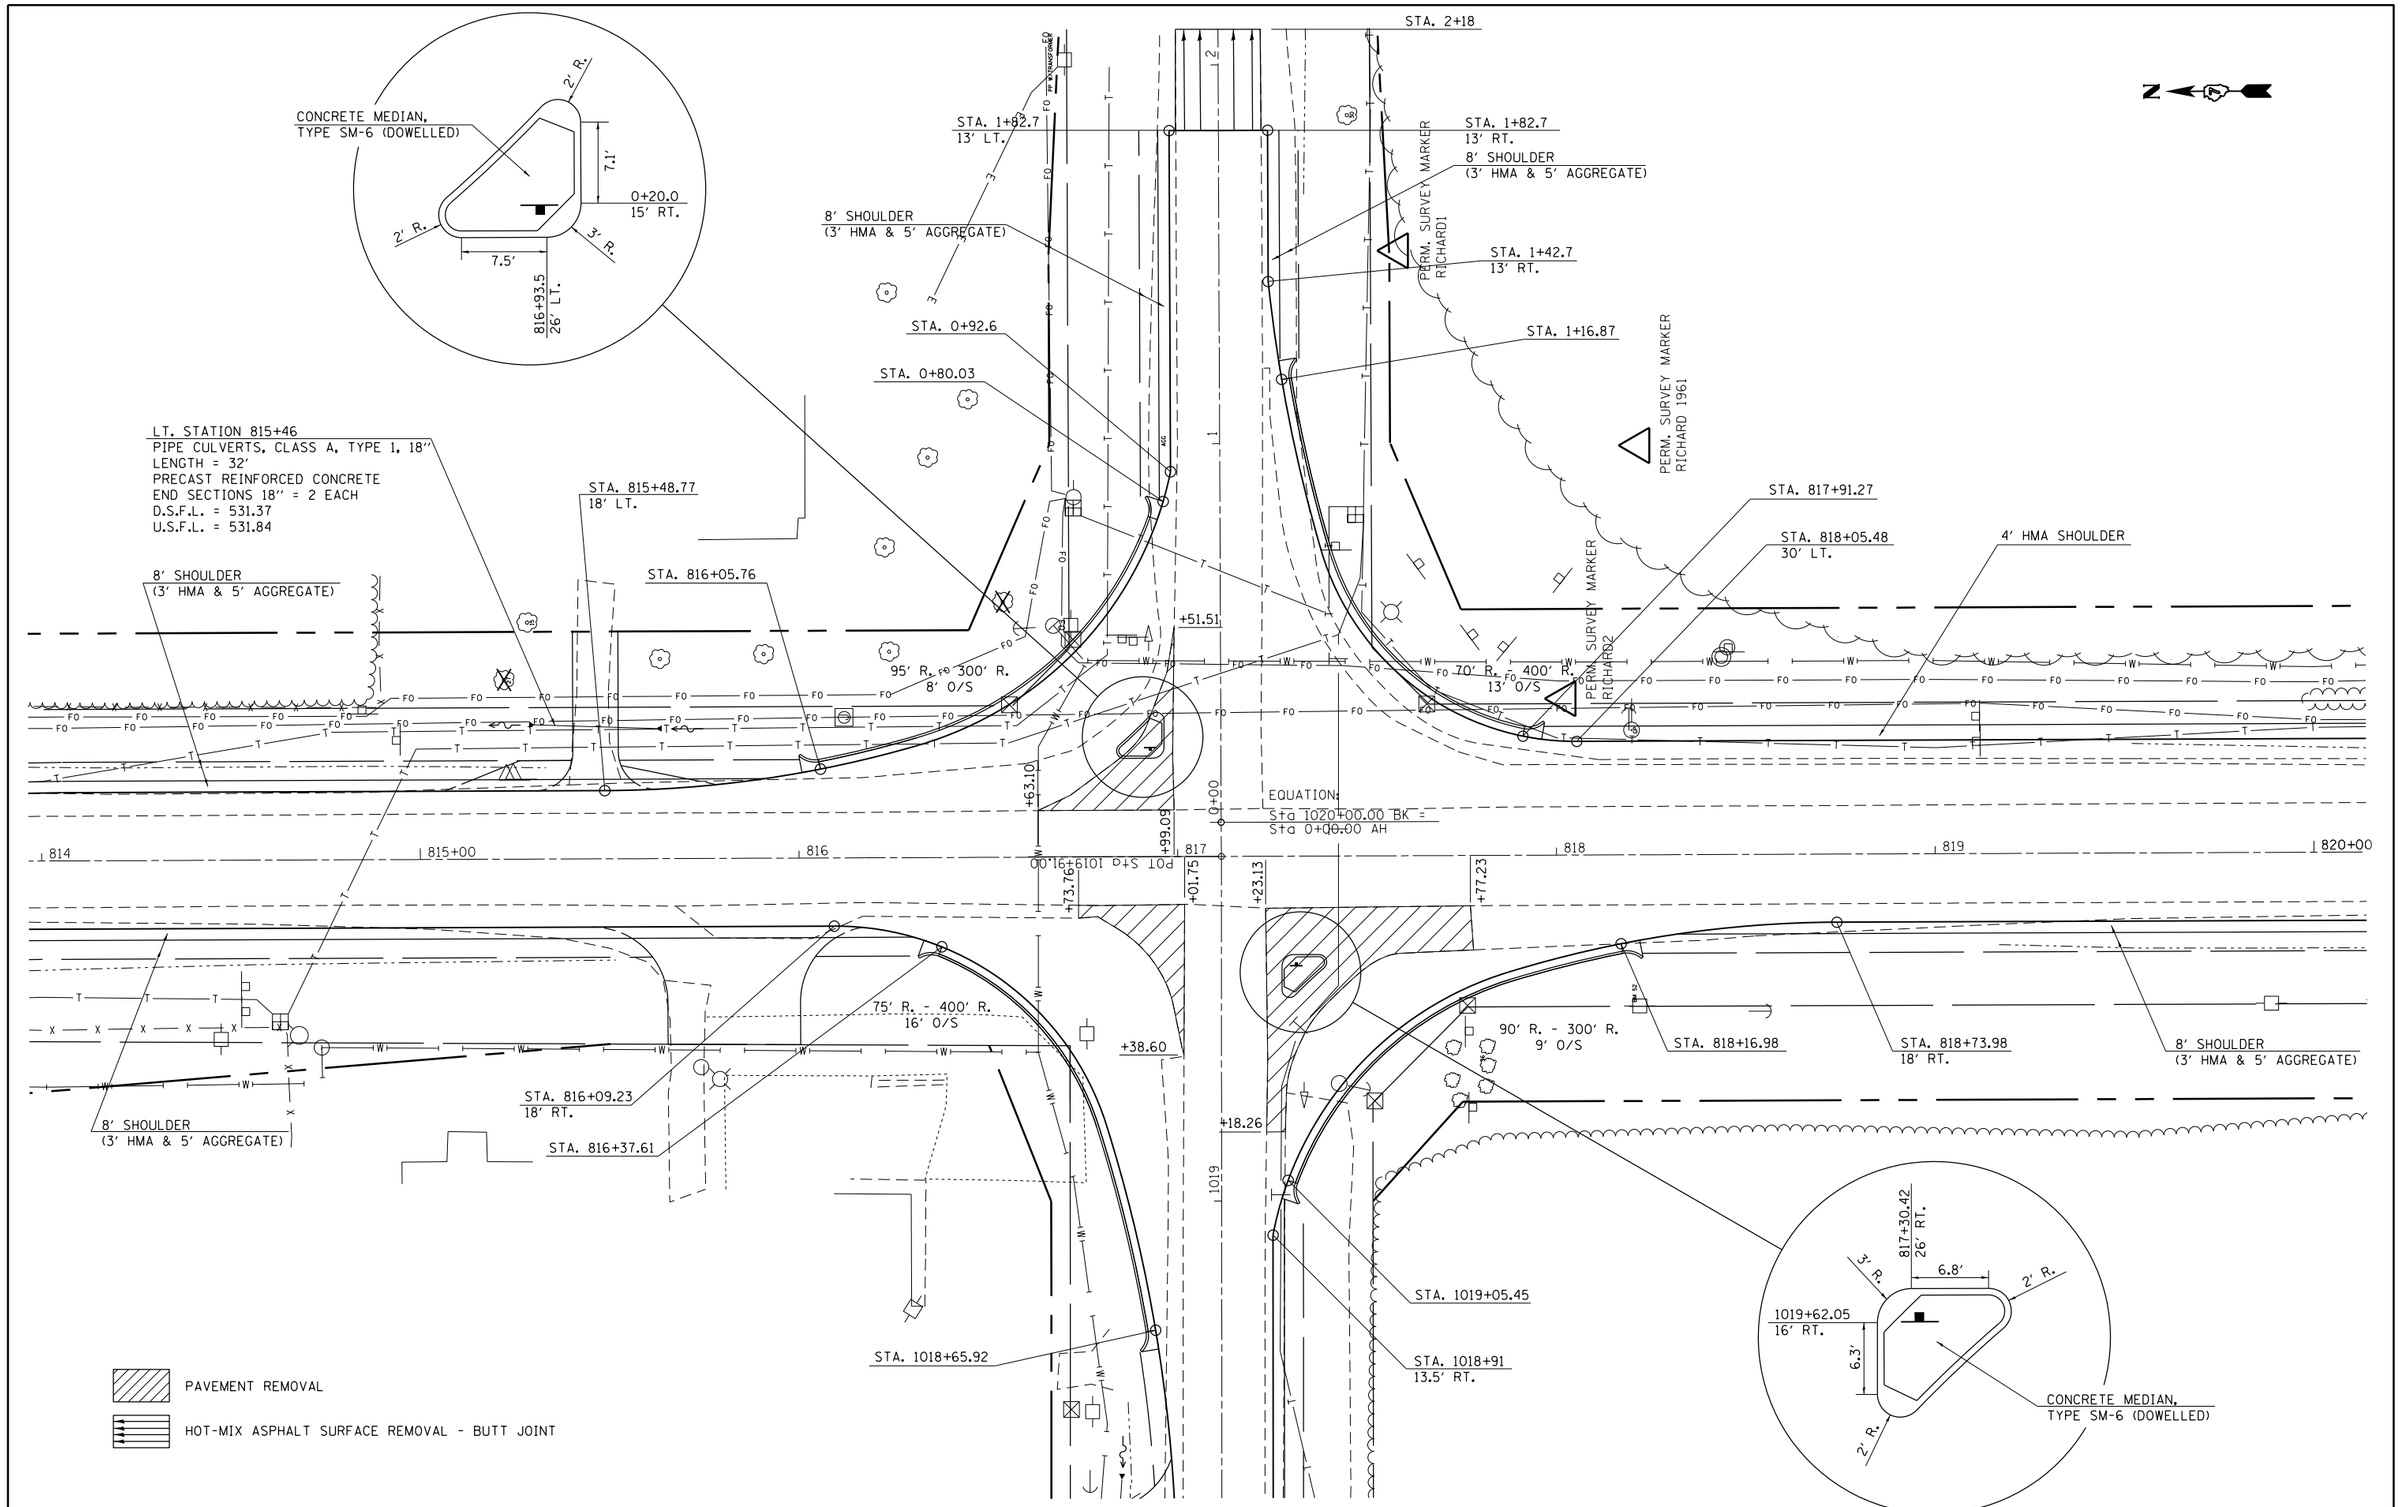

FILE NAME = c:\pw_work\pwidot\steffenmk\d0309111\d774567-sht-plan.dgn	USER NAME = steffenmk	DESIGNED -	REVISED -	STATE OF ILLINOIS DEPARTMENT OF TRANSPORTATION	PLAN SHEET	F.A.P. RTE.	SECTION	COUNTY	TOTAL SHEETS	SHEET NO.
		DRAWN -	REVISED -			116	126N	EDWARDS	71	21
	PLOT SCALE = 40.0000 ' / in.	CHECKED -	REVISED -			CONTRACT NO. 74567				
	PLOT DATE = 3/18/2013	DATE -	REVISED -		SCALE: 20 / SHEET NO. 2 OF 4 SHEETS / STA. 814+00 TO STA. 820+00	ILLINOIS FED. AID PROJECT				