NUMBER	LOCATION	COUNTY	INTERCHANGE TYPE
1	I-64 & IL 242	WAYNE	DIAMOND
2	I-64 & US 45	WAYNE	DIAMOND
3	US 50 & 1500E	LAWRENCE	DIAMOND
4	US 50 & IL 33/1900E	LAWRENCE	DIAMOND
5	I-57 & IL 185/CO RD 700 N	FAYETTE	DIAMOND
6	I-57 & 750TH ST/IOWA ST	EFFINGHAM	DIAMOND
7	I-57 & US 45/CO RD 500E	CUMBERLAND	DIAMOND
8	I-57 & US 45/IL 121	COLES	DIAMOND
9	I-57 & 1000 N/E CO RD 1000N	COLES	DIAMOND
10	I-70 & US 40	FAYETTE	DIAMOND
11	I-70 & US 51/N KENNEDY BLVD	FAYETTE	DIAMOND
12	I-70 & US 40/W CUMBERLAND RD	FAYETTE	DIAMOND
13	I-70 & CO RD 7/INTERSTATE DR	FAYETTE	DIAMOND
14	I-70 & IL 128/FARINA RD	EFFINGHAM	PARTIAL CLOVERLEAF
15	I-70 & W FAYETTE AVE	EFFINGHAM	DIAMOND
16	I-70 & N KELLER DR	EFFINGHAM	DIAMOND
17	I-70 & US 45/N 3RD ST	EFFINGHAM	PARTIAL CLOVERLEAF
18	I-70 & SPRING CREEK RD	EFFINGHAM	DIAMOND
19	I-70 & IL 130/N HAUGHTON HWY	CUMBERLAND	DIAMOND
20	I-70 & IL 49	CLARK	DIAMOND
21	I-70 & N 700TH ST/N CLEONE RD	CLARK	DIAMOND
22	I-70 & IL 1	CLARK	DIAMOND
23	I-70 & US 40	CLARK	DIAMOND
24	US 51 & ELWIN/OLD IL 51	MACON	PARTIAL CLOVERLEAF
25	US 51 & IL 48/TAYLORVILLE RD	MACON	PARTIAL CLOVERLEAF
26	I-72 & NIANTIC/S 4 BRIDGES RD	MACON	DIAMOND
27	I-72 & IL 121	MACON	PARTIAL CLOVERLEAF
28	I-72 & IL 48	MACON	PARTIAL CLOVERLEAF
29	I-72 & CO HWY 25	MACON	DIAMOND

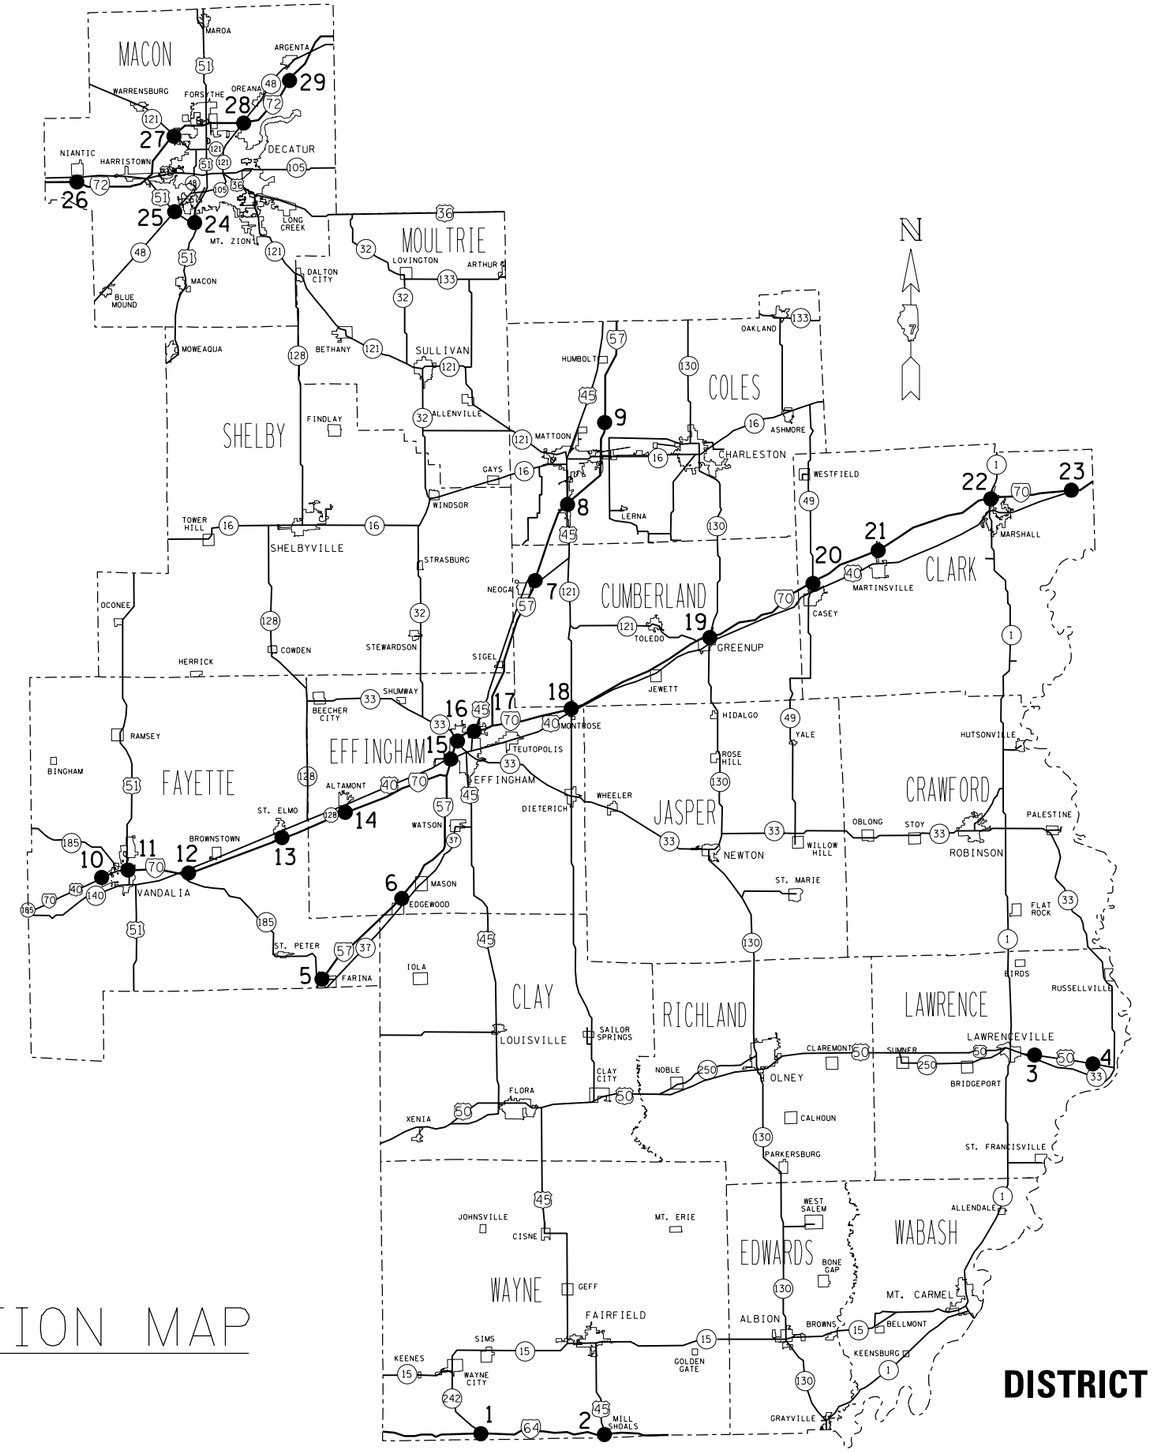

LOCATION MAP

DISTRICT 7

FILE NAME = c:\pw_work\pwidot\steffenmk\d0339033\D774614-Int Signs.dgn	USER NAME = steffenmk	DESIGNED -	REVISED -
		DRAWN -	REVISED -
	PLOT SCALE = 40.0000 ' / in.	CHECKED -	REVISED -
Default	PLOT DATE = 3/28/2013	DATE -	REVISED -

STATE OF ILLINOIS
DEPARTMENT OF TRANSPORTATION

DISTRICT LOCATION MAP

SCALE: | SHEET OF SHEETS | STA. TO STA.

F.A. RTE.	SECTION	COUNTY	TOTAL SHEETS	SHEET NO.
	*	VARIOUS	44	4
		CONTRACT NO. 74614		
		ILLINOIS FED. AID PROJECT		

* D7 INT RAMP SIGNAGE 2013-1