FAP 312 (IL ROUTE 3) PROFILE

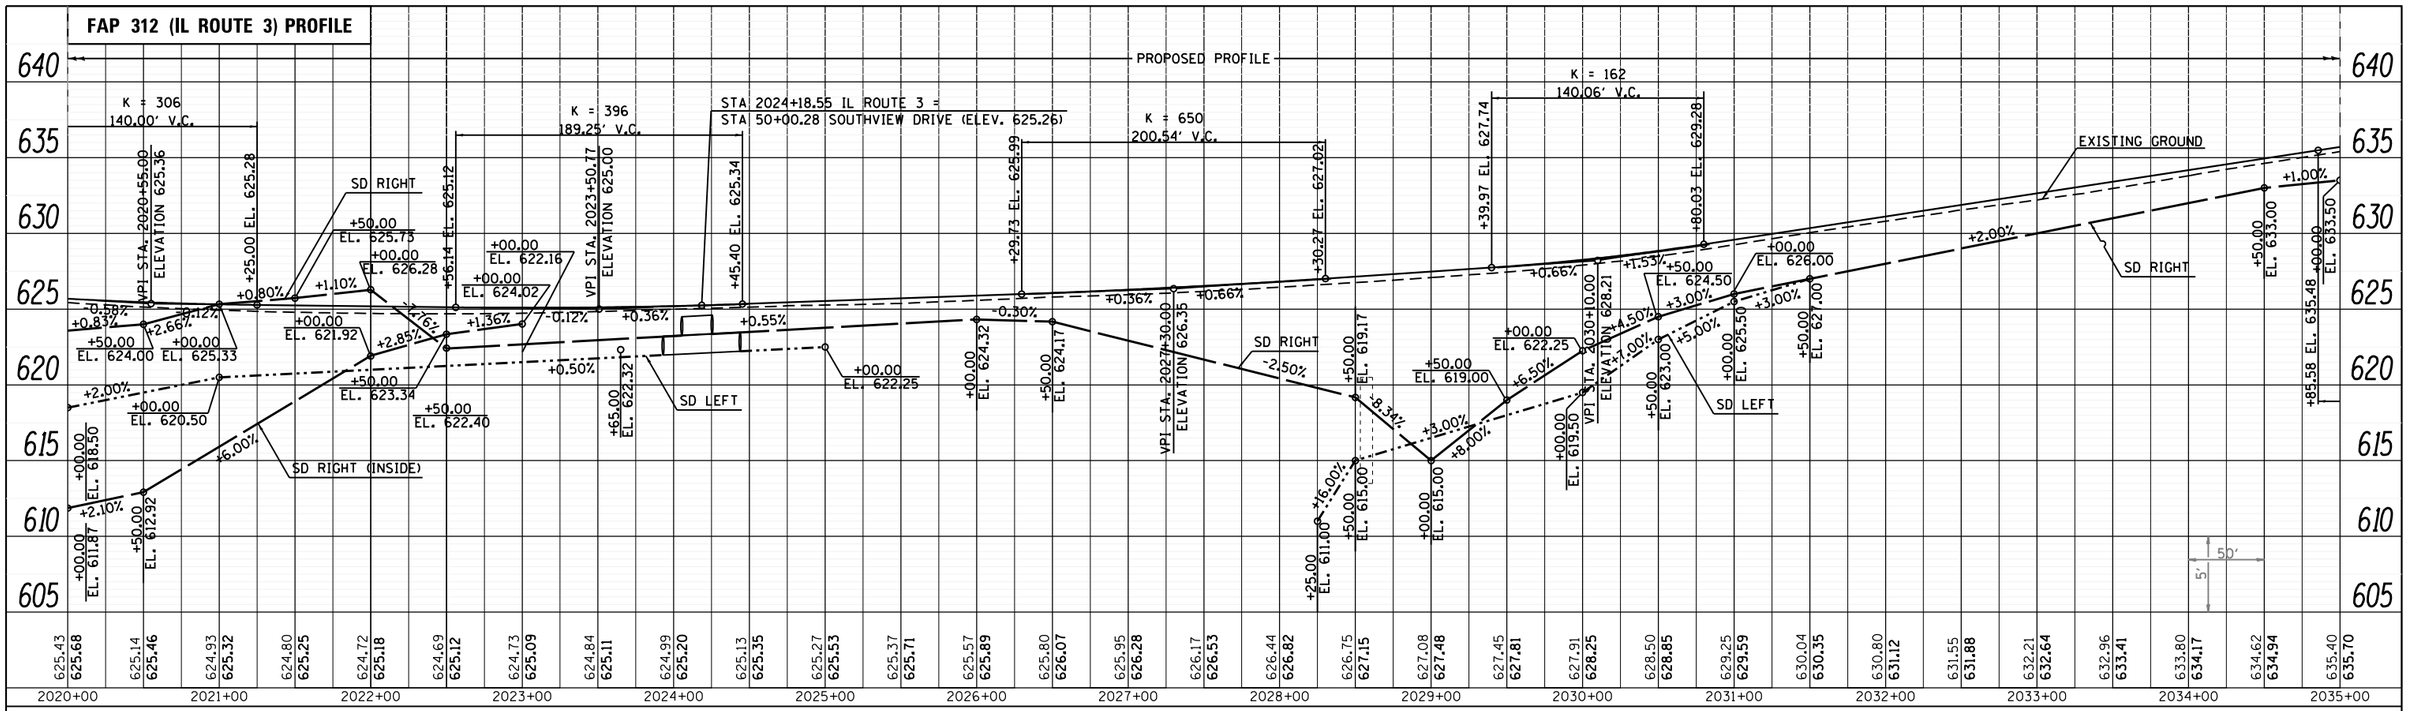

SHARED USE PATH PROFILE

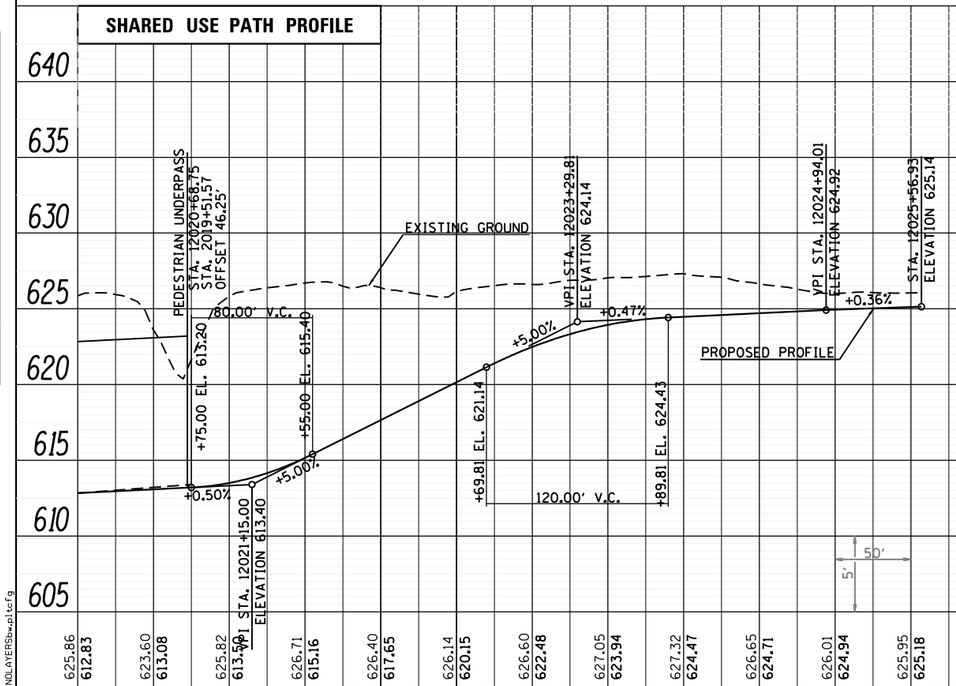

PLAN — SURVEYED / PLOTTED / ALIGNMENT CHECKED / RT. OF WAY CHECKED / CADD FILE NAME / NOTE BOOK / NO. / BY / DATE

PROFILE — SURVEYED / PLOTTED / PROFILE CHECKED / S.M. NOTED / STRUCTURE NOTATIONS CHKD / NOTE BOOK / NO. / BY / DATE

LAST SAVED = 1/22/2013
PEN TABLE = V8-Half.tbl
PLOT DRIVER = pdfNOLAYERSbw.pltcfg

FILE NAME = I:\1001100_Phase II - 76817\Cad\T_Plans\09_DB76817-sht-profile-04.dgn	USER NAME = beriechmann	DESIGNED -	REVISED -
		DRAWN -	REVISED -
	PLOT SCALE = 100.0000 ' / in.	CHECKED -	REVISED -
	PLOT DATE = 1/25/2013 3:29:35 PM	DATE -	REVISED -

STATE OF ILLINOIS
DEPARTMENT OF TRANSPORTATION

HORNER & SHIFRIN, INC. ENGINEERS

SCALE: 50H:5V

PROFILE
FAP 312 (IL ROUTE 3)

SHEET NO. 8 OF 40 SHEETS | STA. 2020+00.00 TO STA. 2035+00.00

F.A.P. RTE.	SECTION	COUNTY	TOTAL SHEETS	SHEET NO.
312	68-WRS-1	MONROE	760	108
		CONTRACT NO. 76817		
	ILLINOIS FED. AID PROJECT			