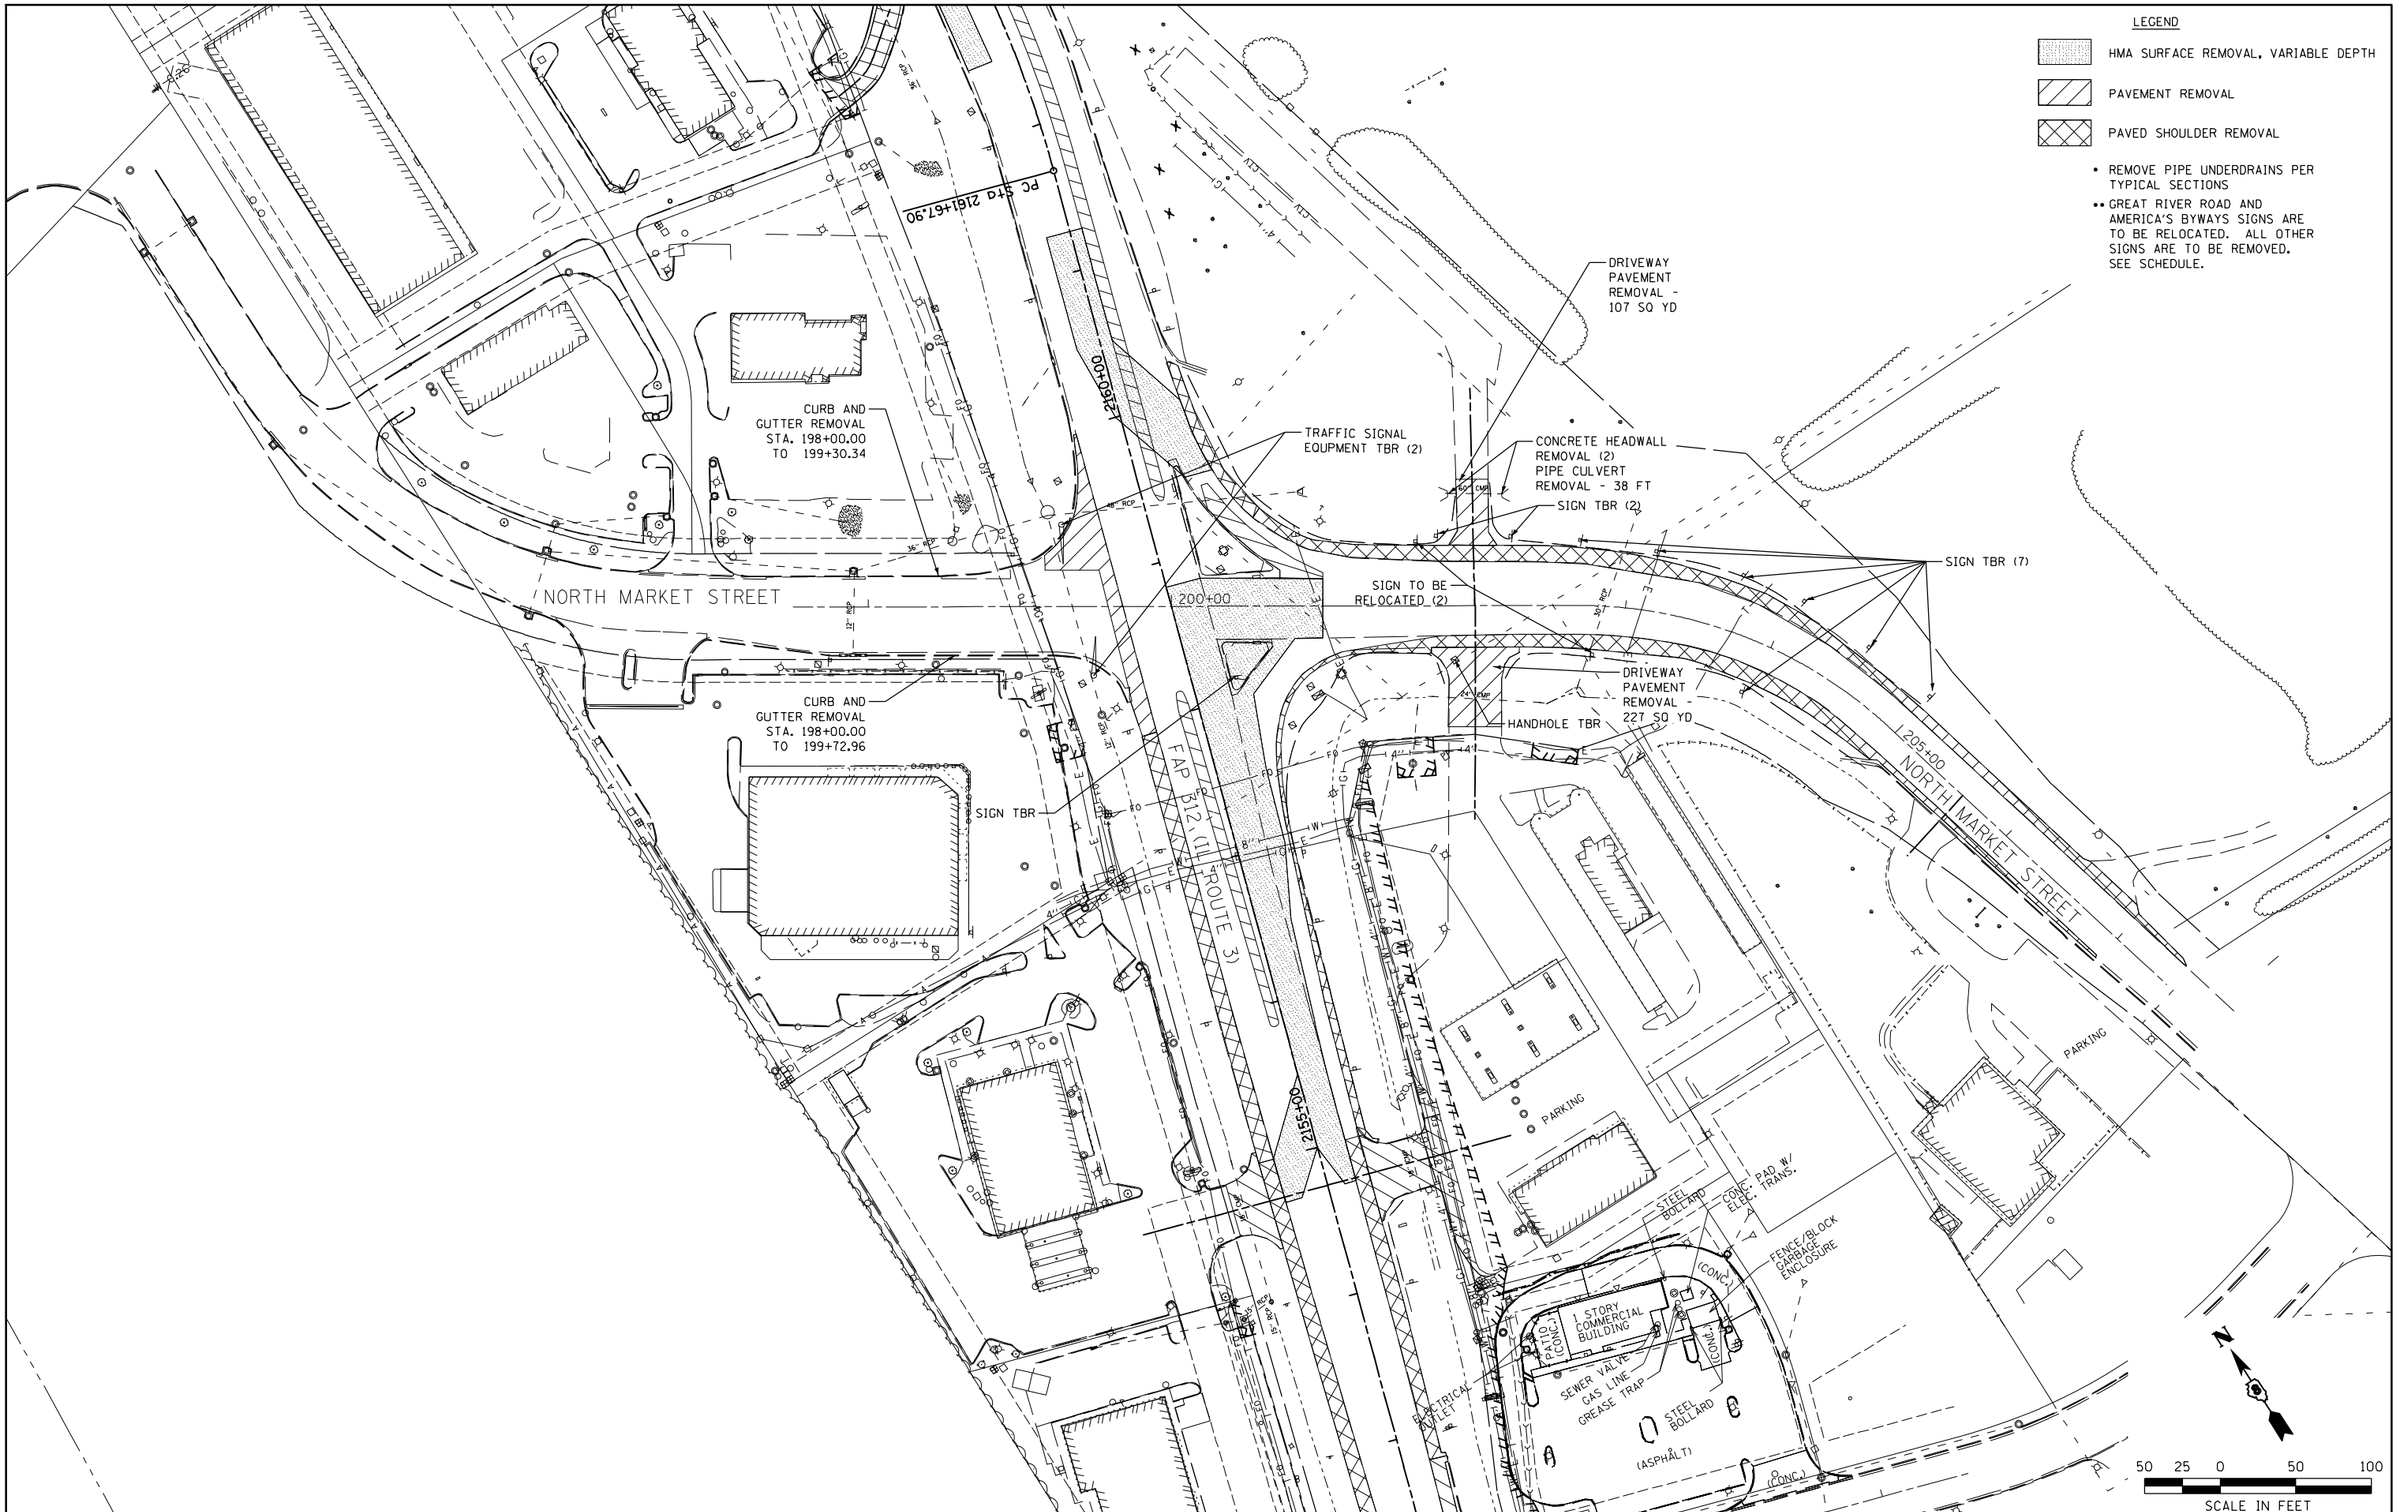

FILE NAME =	USER NAME = Richard Henke	DESIGNED - JAH	REVISED -
F:\Projects\IDOT PROJECTS\09-101-IL4\Drawings\CADD Sheets\Contract 2\169_D876817-sht-Design		DRAWN - RNH	REVISED -
	PLOT SCALE = 100.0000 ' / in.	CHECKED - TMM	REVISED -
	PLOT DATE = 1/24/2013	DATE -	REVISED -

STATE OF ILLINOIS
DEPARTMENT OF TRANSPORTATION

McDonough-Whillow, P.C.
PROFESSIONAL DESIGN No. 184-002754

SCALE: 1" = 50'

REMOVAL PLAN
NORTH MARKET ST.

SHEET NO. 19 OF 19 SHEETS | STA. | TO STA.

F.A.P. RTE.	SECTION	COUNTY	TOTAL SHEETS	SHEET NO.
312	68-WRS-1	MONROE	760	159

CONTRACT NO. 76817

ILLINOIS | FED. AID PROJECT