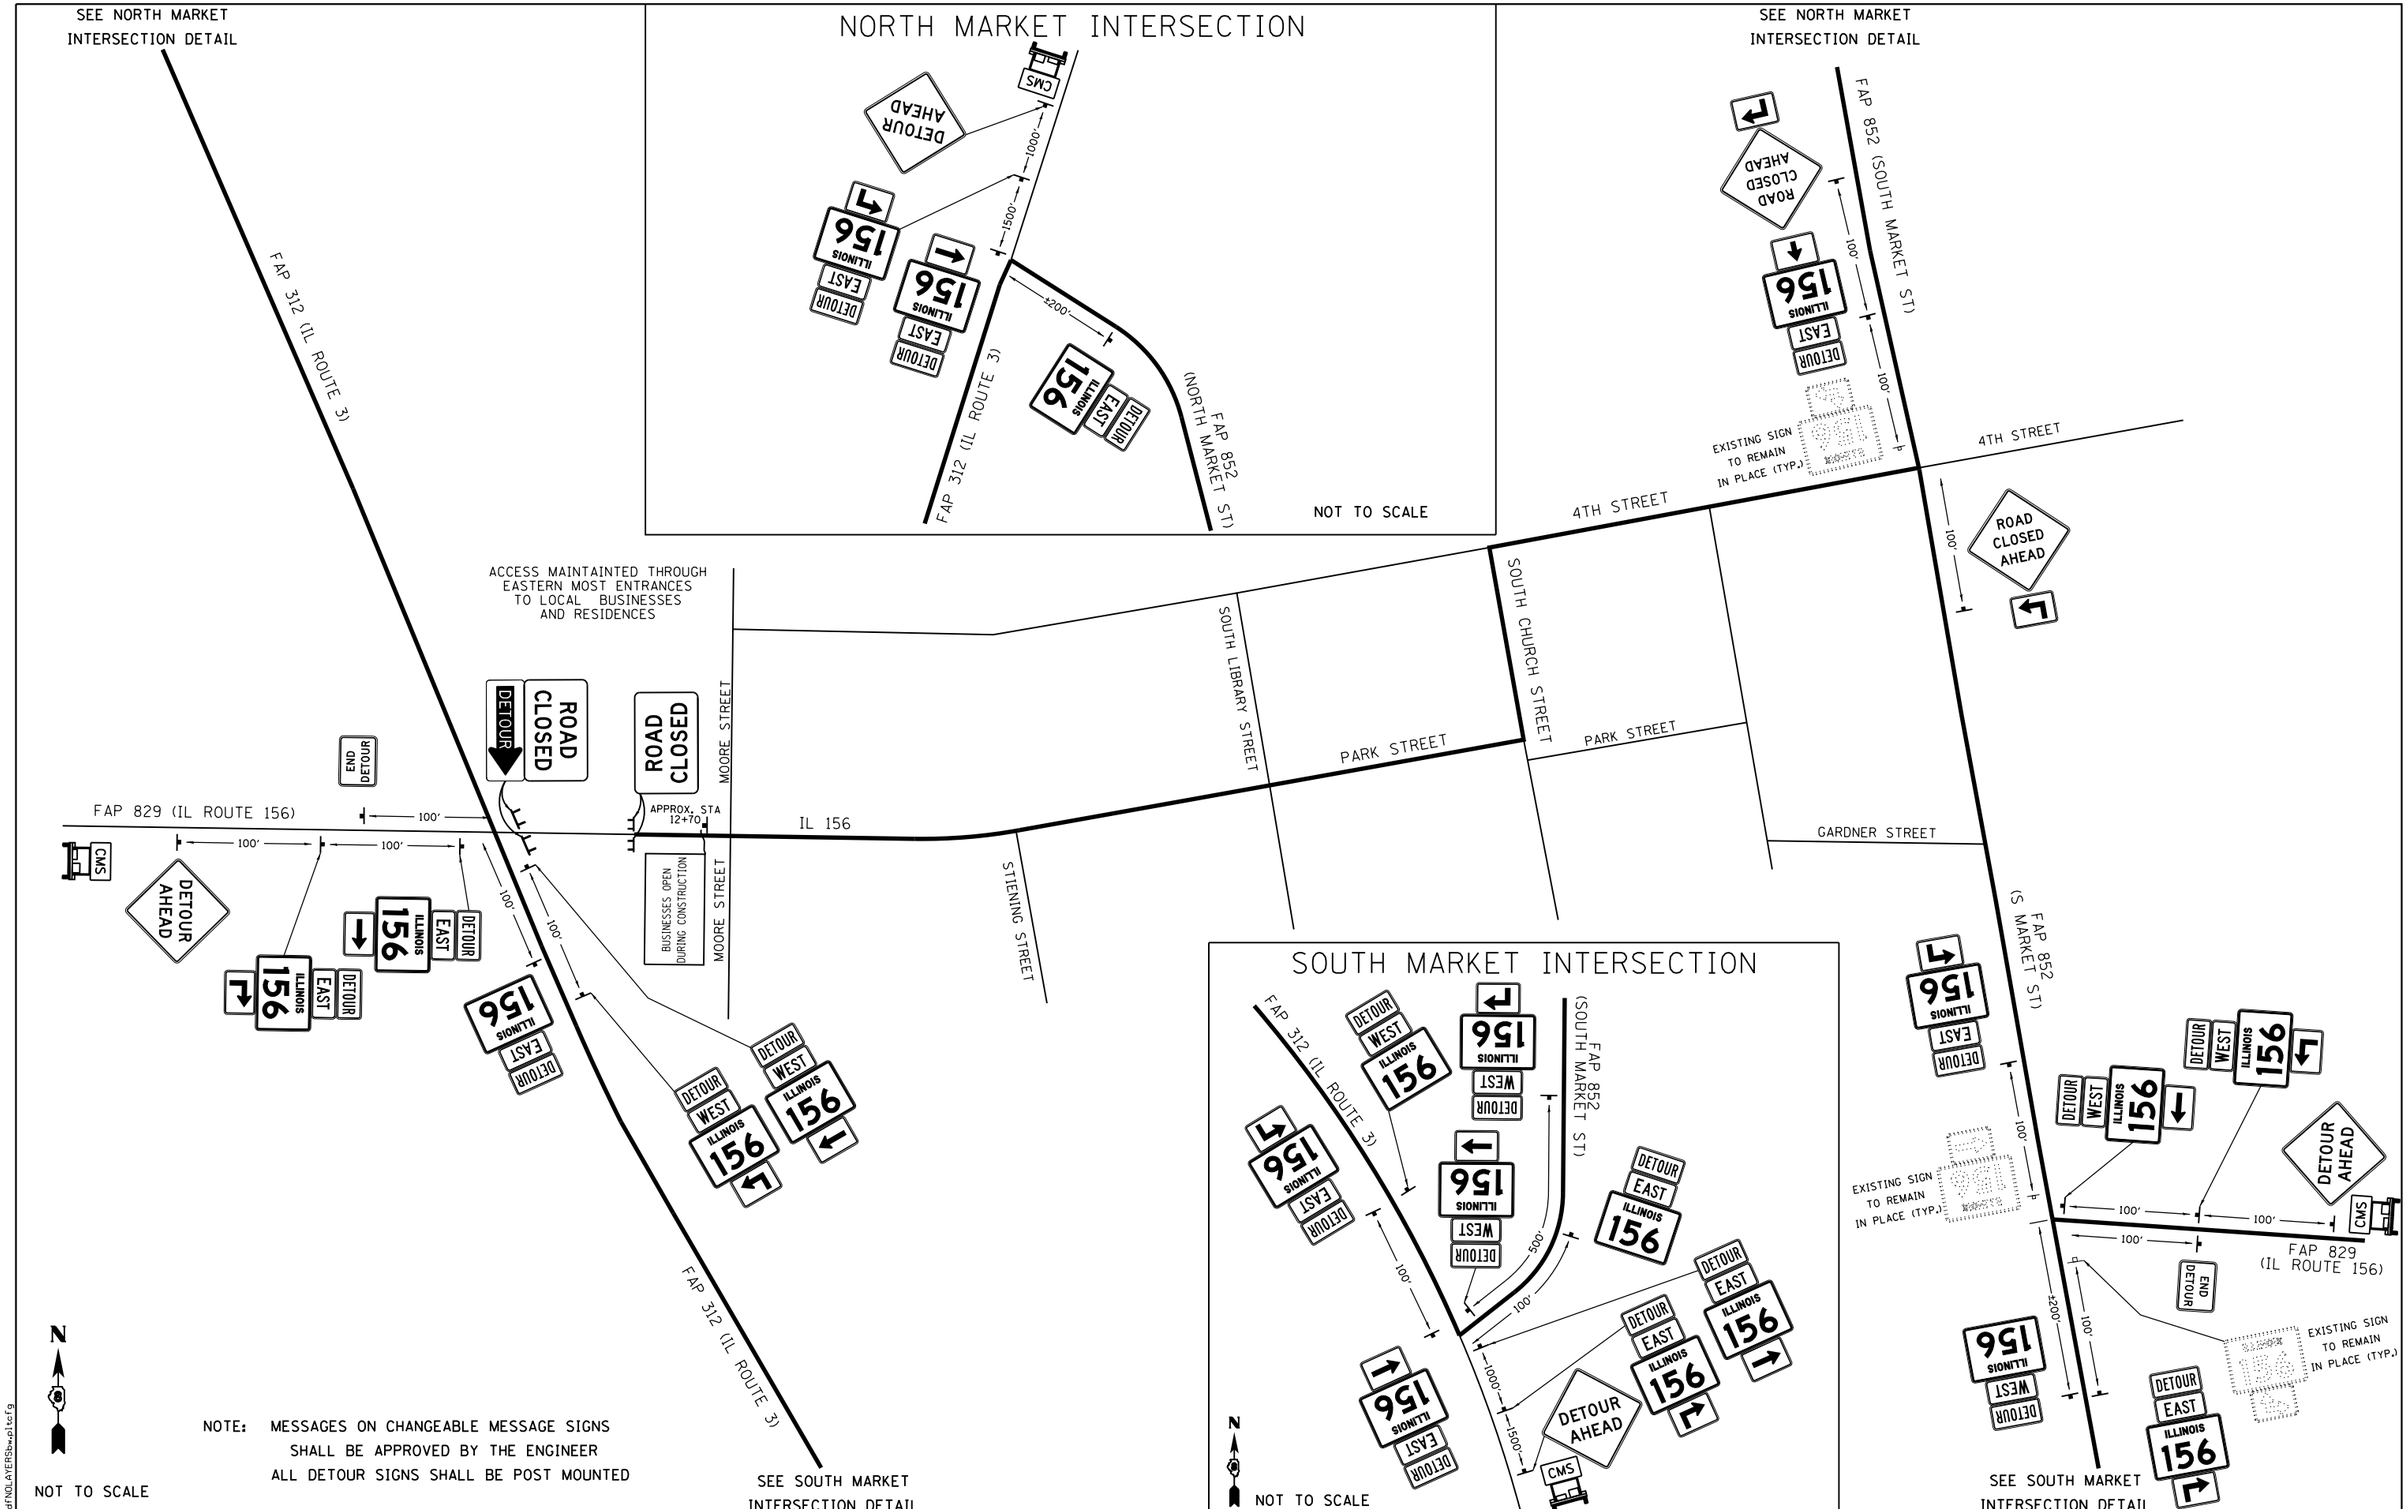

LAST SAVED = 1/23/2013
PEN TABLE = V8i-Half.tbl
PLOT DRIVER = pdfNOLAYERSbw.pltcfg

FILE NAME = I:\1001100_Phase II - 76817\Cad\T_Plans\073_D876817-sht-Detour-IL156.dgn	USER NAME = beriechmann	DESIGNED -	REVISED -
		DRAWN -	REVISED -
	PLOT SCALE = 300.0000 ' / in.	CHECKED -	REVISED -
	PLOT DATE = 1/25/2013 3:31:39 PM	DATE -	REVISED -

STATE OF ILLINOIS
DEPARTMENT OF TRANSPORTATION

HORNER & SHIFRIN, INC. ENGINEERS

SCALE: | SHEET NO. 1 OF 3 SHEETS | STA. | TO STA.

DETOUR ROUTE PLANS

IL ROUTE 156 EAST LEG DETOUR

F.A.P. RTE.	SECTION	COUNTY	TOTAL SHEETS	SHEET NO.
312	68-WRS-1	MONROE	760	206
		CONTRACT NO. 76817		
		ILLINOIS FED. AID PROJECT		