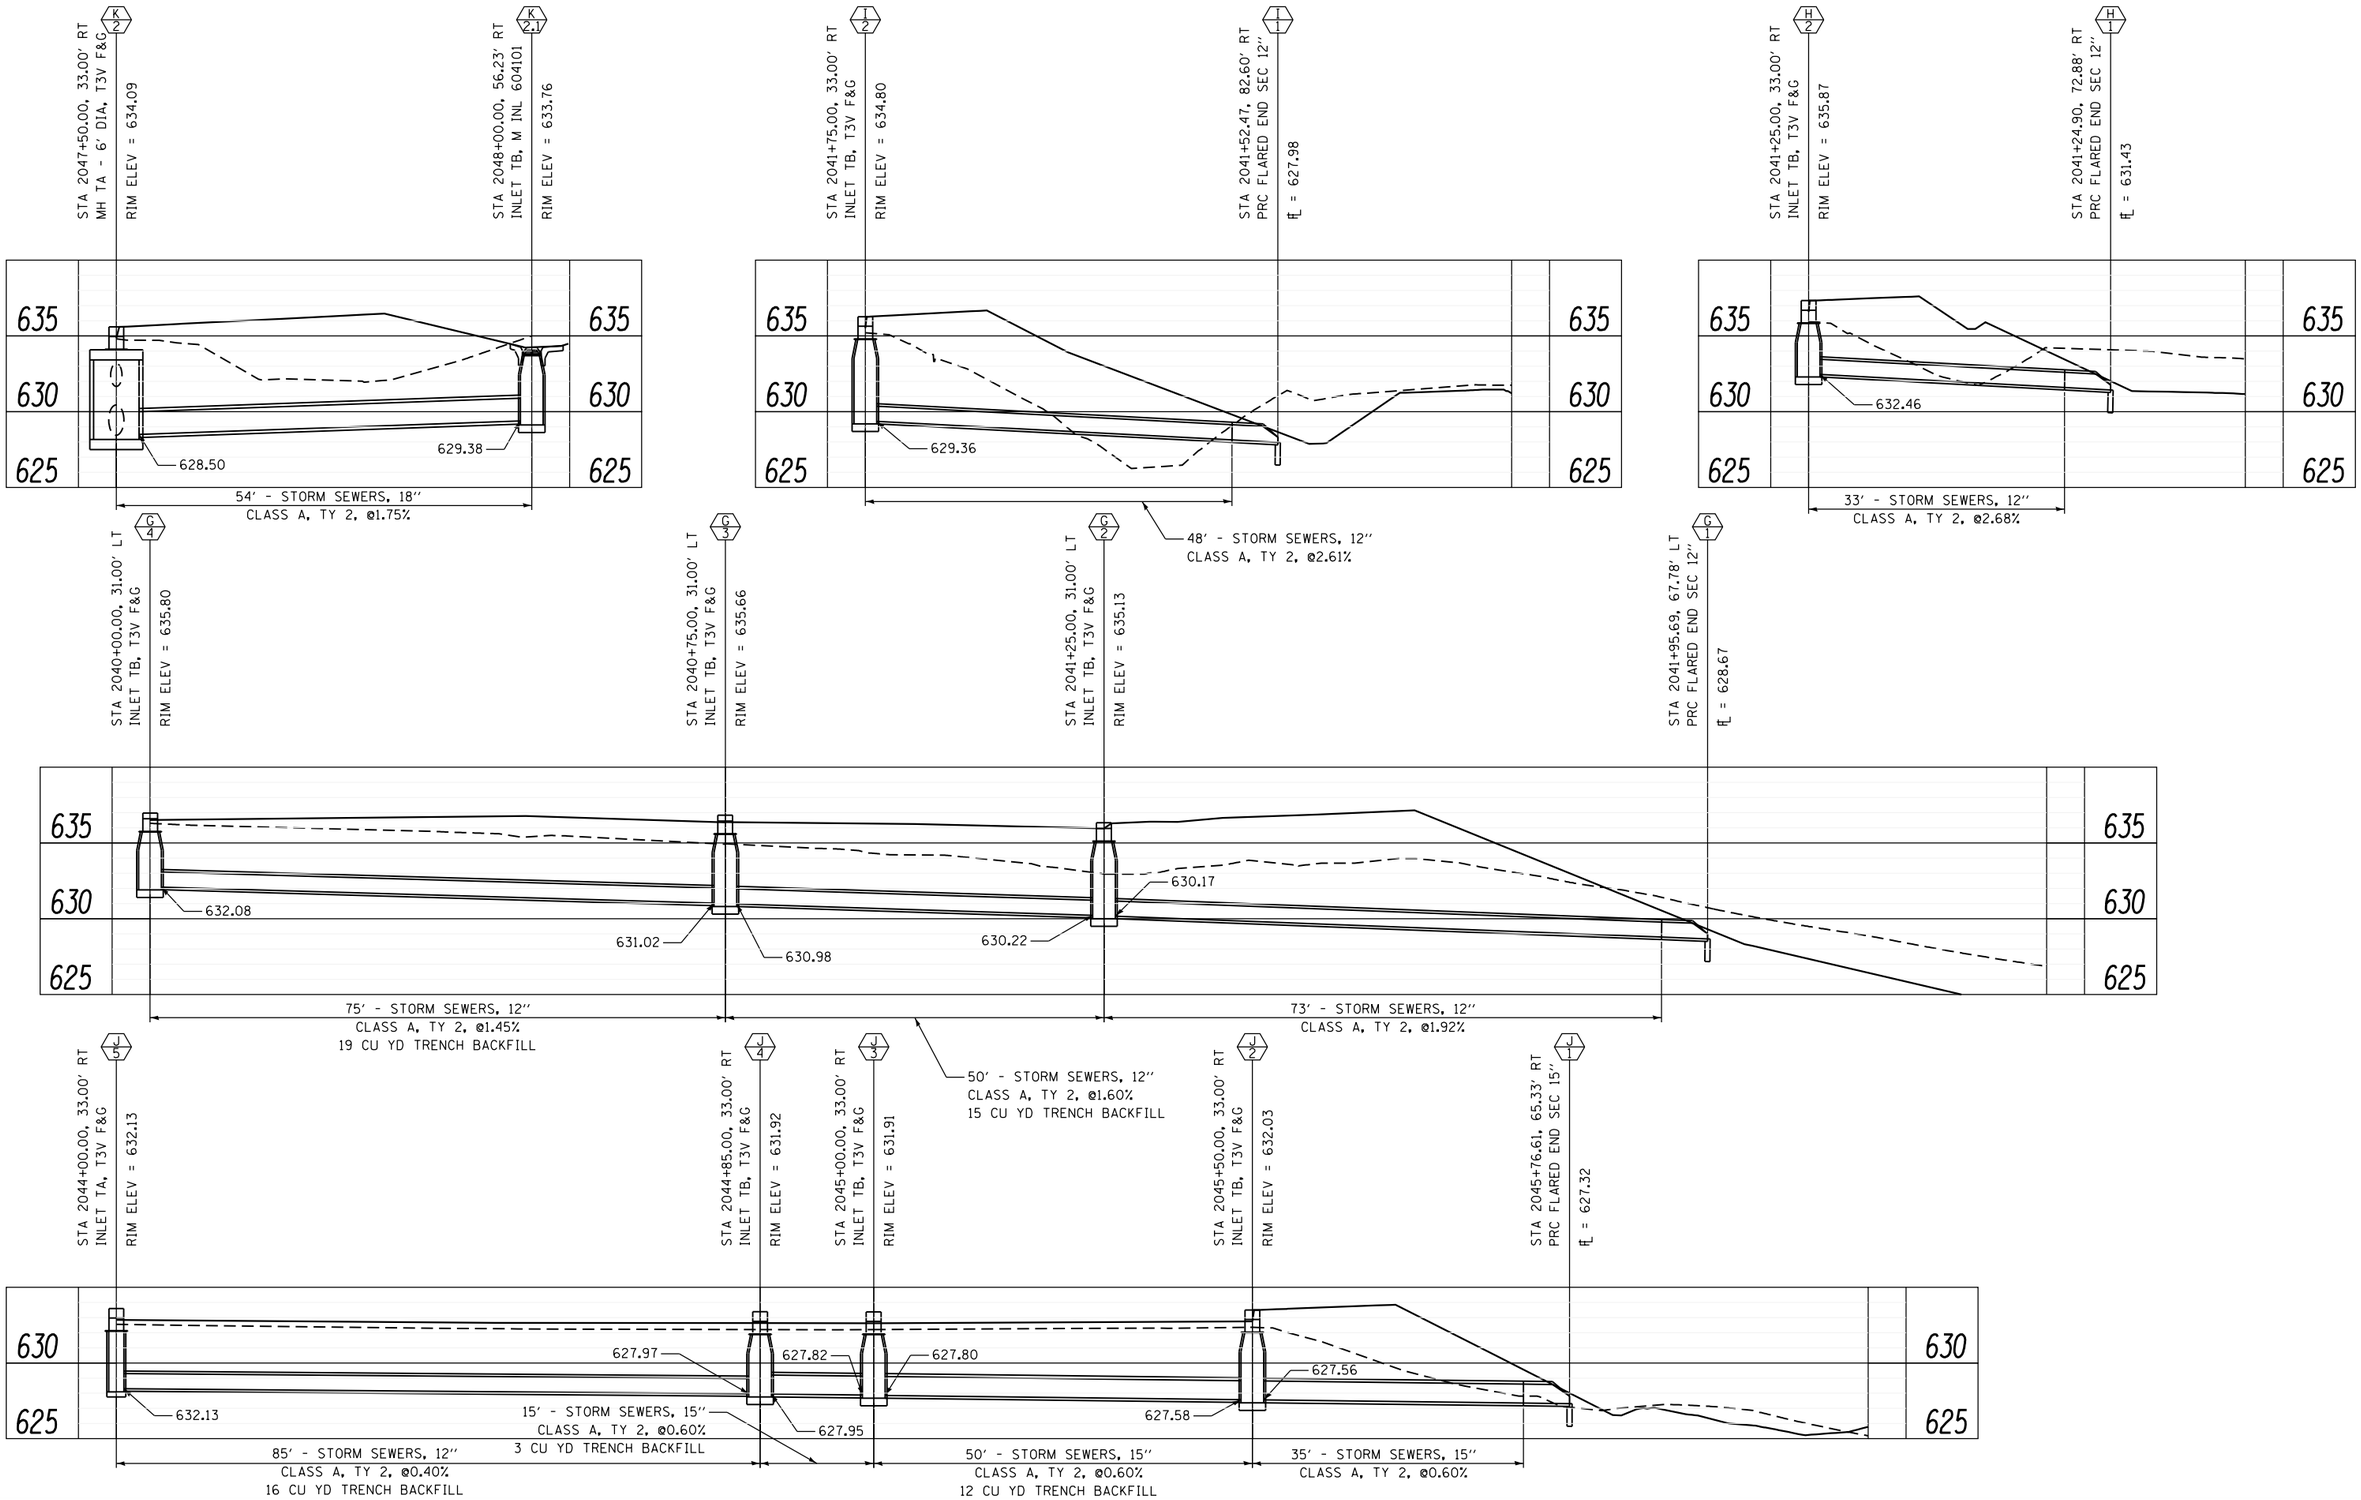

LAST SAVED = 1/24/2013
PEN TABLE = VB:Half.tbl
PLOT DRIVER = pdfNOLAYERSbw.pltcfg

FILE NAME = I:\1001100_Phase II - 76817\Cad\T_Plans\074_D876817-sht-drain-profile.dgn	USER NAME = beriechmann	DESIGNED -	REVISED -
		DRAWN -	REVISED -
	PLOT SCALE = 20.0000 ' / in.	CHECKED -	REVISED -
	PLOT DATE = 1/25/2013 3:32:13 PM	DATE -	REVISED -

STATE OF ILLINOIS
DEPARTMENT OF TRANSPORTATION

HORNER & SHIFRIN, INC. ENGINEERS

SCALE:

DRAINAGE PROFILES

SYSTEM G, SYSTEM H, SYSTEM I, SYSTEM J & SYSTEM K

SHEET NO. 5 OF 38 SHEETS STA. TO STA.

F.A.P. RTE.	SECTION	COUNTY	TOTAL SHEETS	SHEET NO.
312	68-WRS-1	MONROE	760	247

CONTRACT NO. 76817

ILLINOIS FED. AID PROJECT