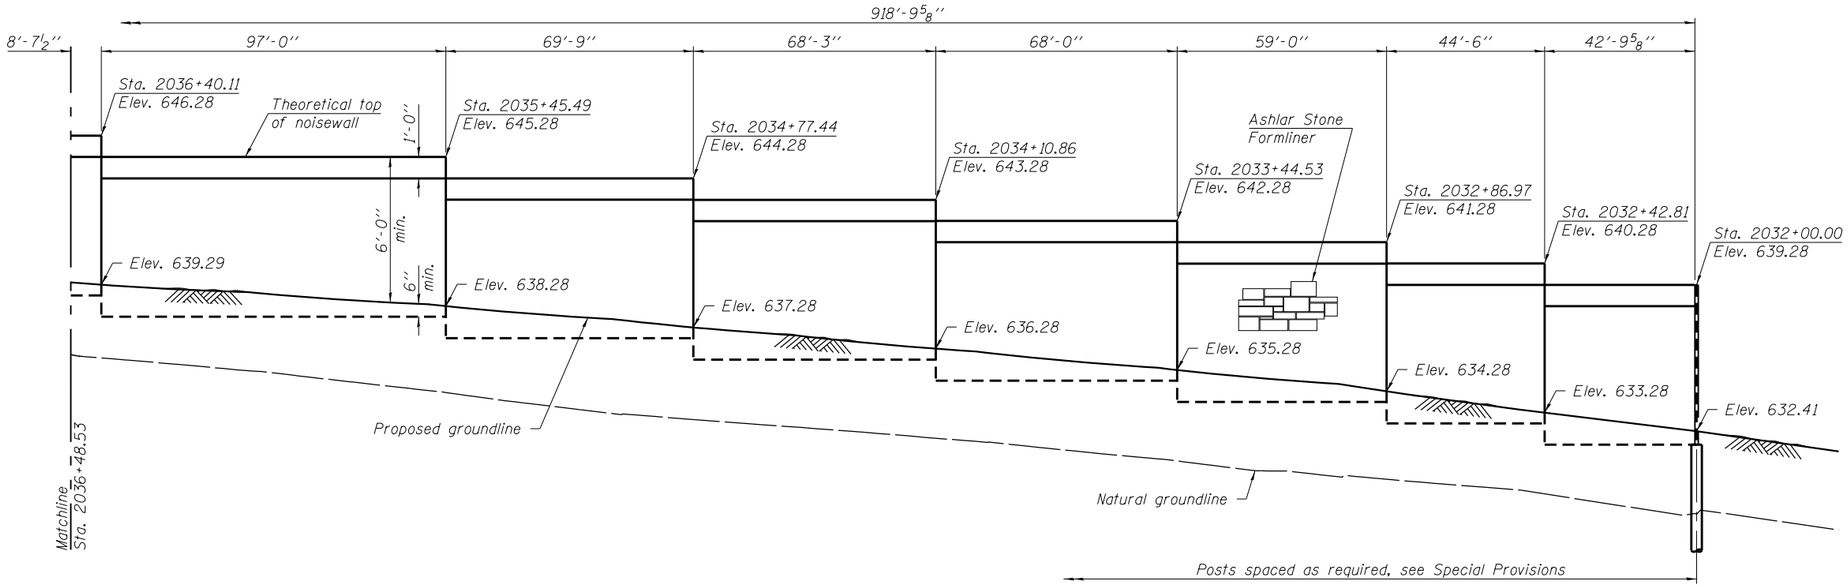

DEVELOPED PARTIAL ELEVATION

(Looking East)
(All dimensions measured along front face of wall)

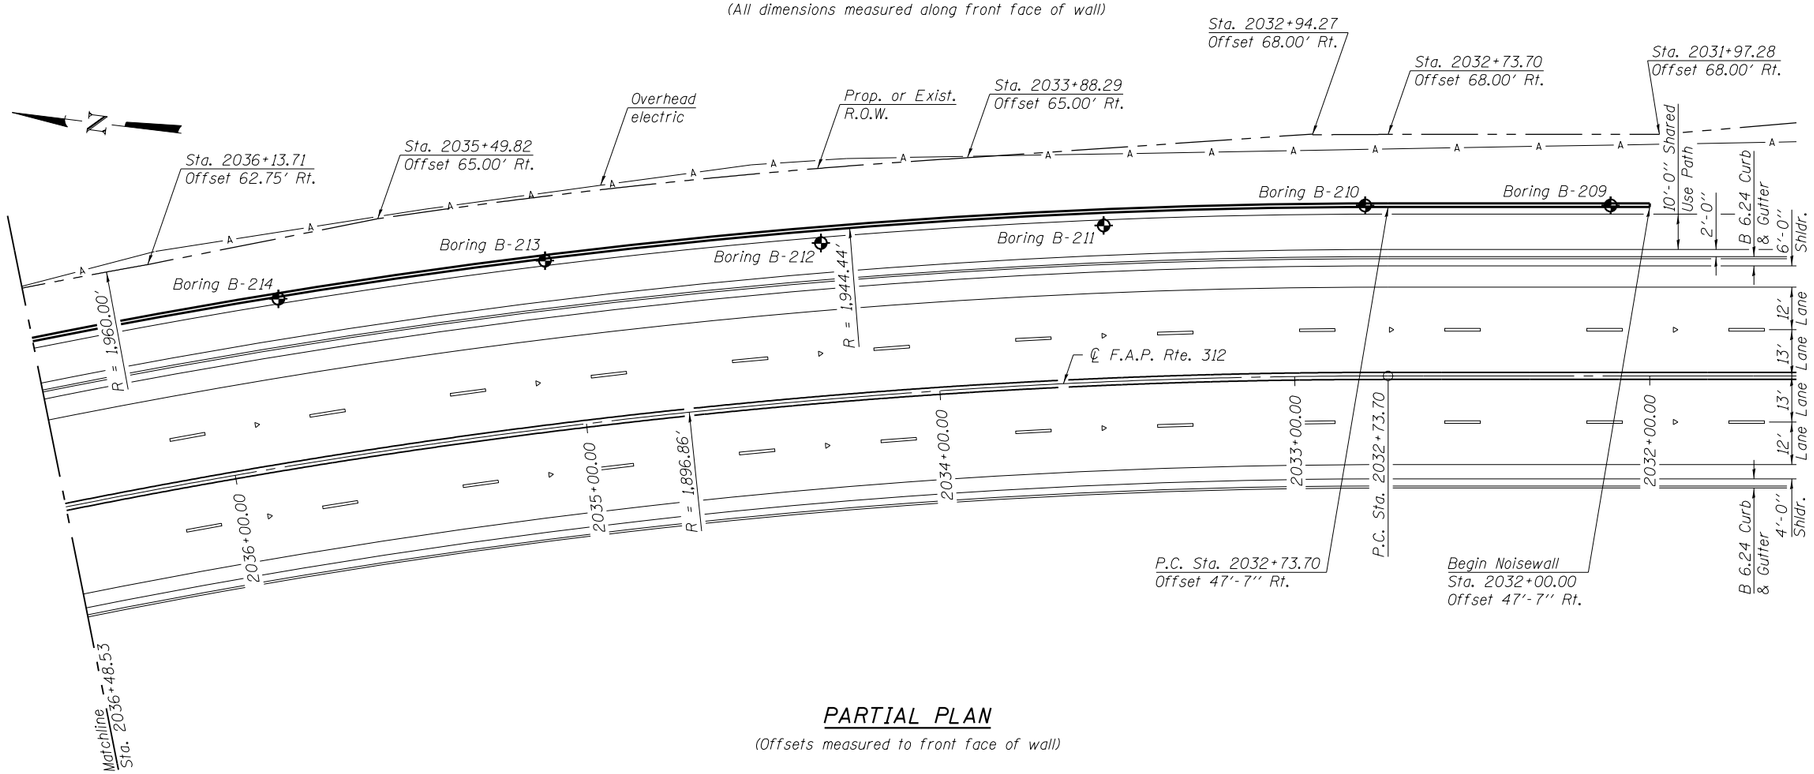

PARTIAL PLAN

(Offsets measured to front face of wall)

Note:
For Typical Section, see sheet 3 of 10.

LAST SAVED = 1/23/2013
PEN TABLE = V8i-Half.tbl
PLOT DRIVER = pdfNOLAYERSbw.pltcfg

FILE NAME = I:\1001100_Phase II - 76817\Cad\S_Plans\Noisewall-76817.dgn	USER NAME = elagemann	DESIGNED E.M. Lagemann	REVISED -	STATE OF ILLINOIS DEPARTMENT OF TRANSPORTATION	HORNER & SHIFRIN, INC. ENGINEERS
	PLOT SCALE = 0:2.0000 ':' / in.	DRAWN E.M. Lagemann	REVISED -		
	PLOT DATE = 1/23/2013 12:00:41 PM	CHECKED K.L. Hayes	REVISED -		
		DATE 12/14/12	REVISED -		SCALE:

GENERAL PLAN & ELEVATION II
NOISEWALL

SHEET NO. 2 OF 10 SHEETS | STA. 2032+00.00 TO STA. 2041+00.00

F.A.P. RTE.	SECTION	COUNTY	TOTAL SHEETS	SHEET NO.
312	68-WRS-1	MONROE	760	454

CONTRACT NO. 76817

ILLINOIS FED. AID PROJECT