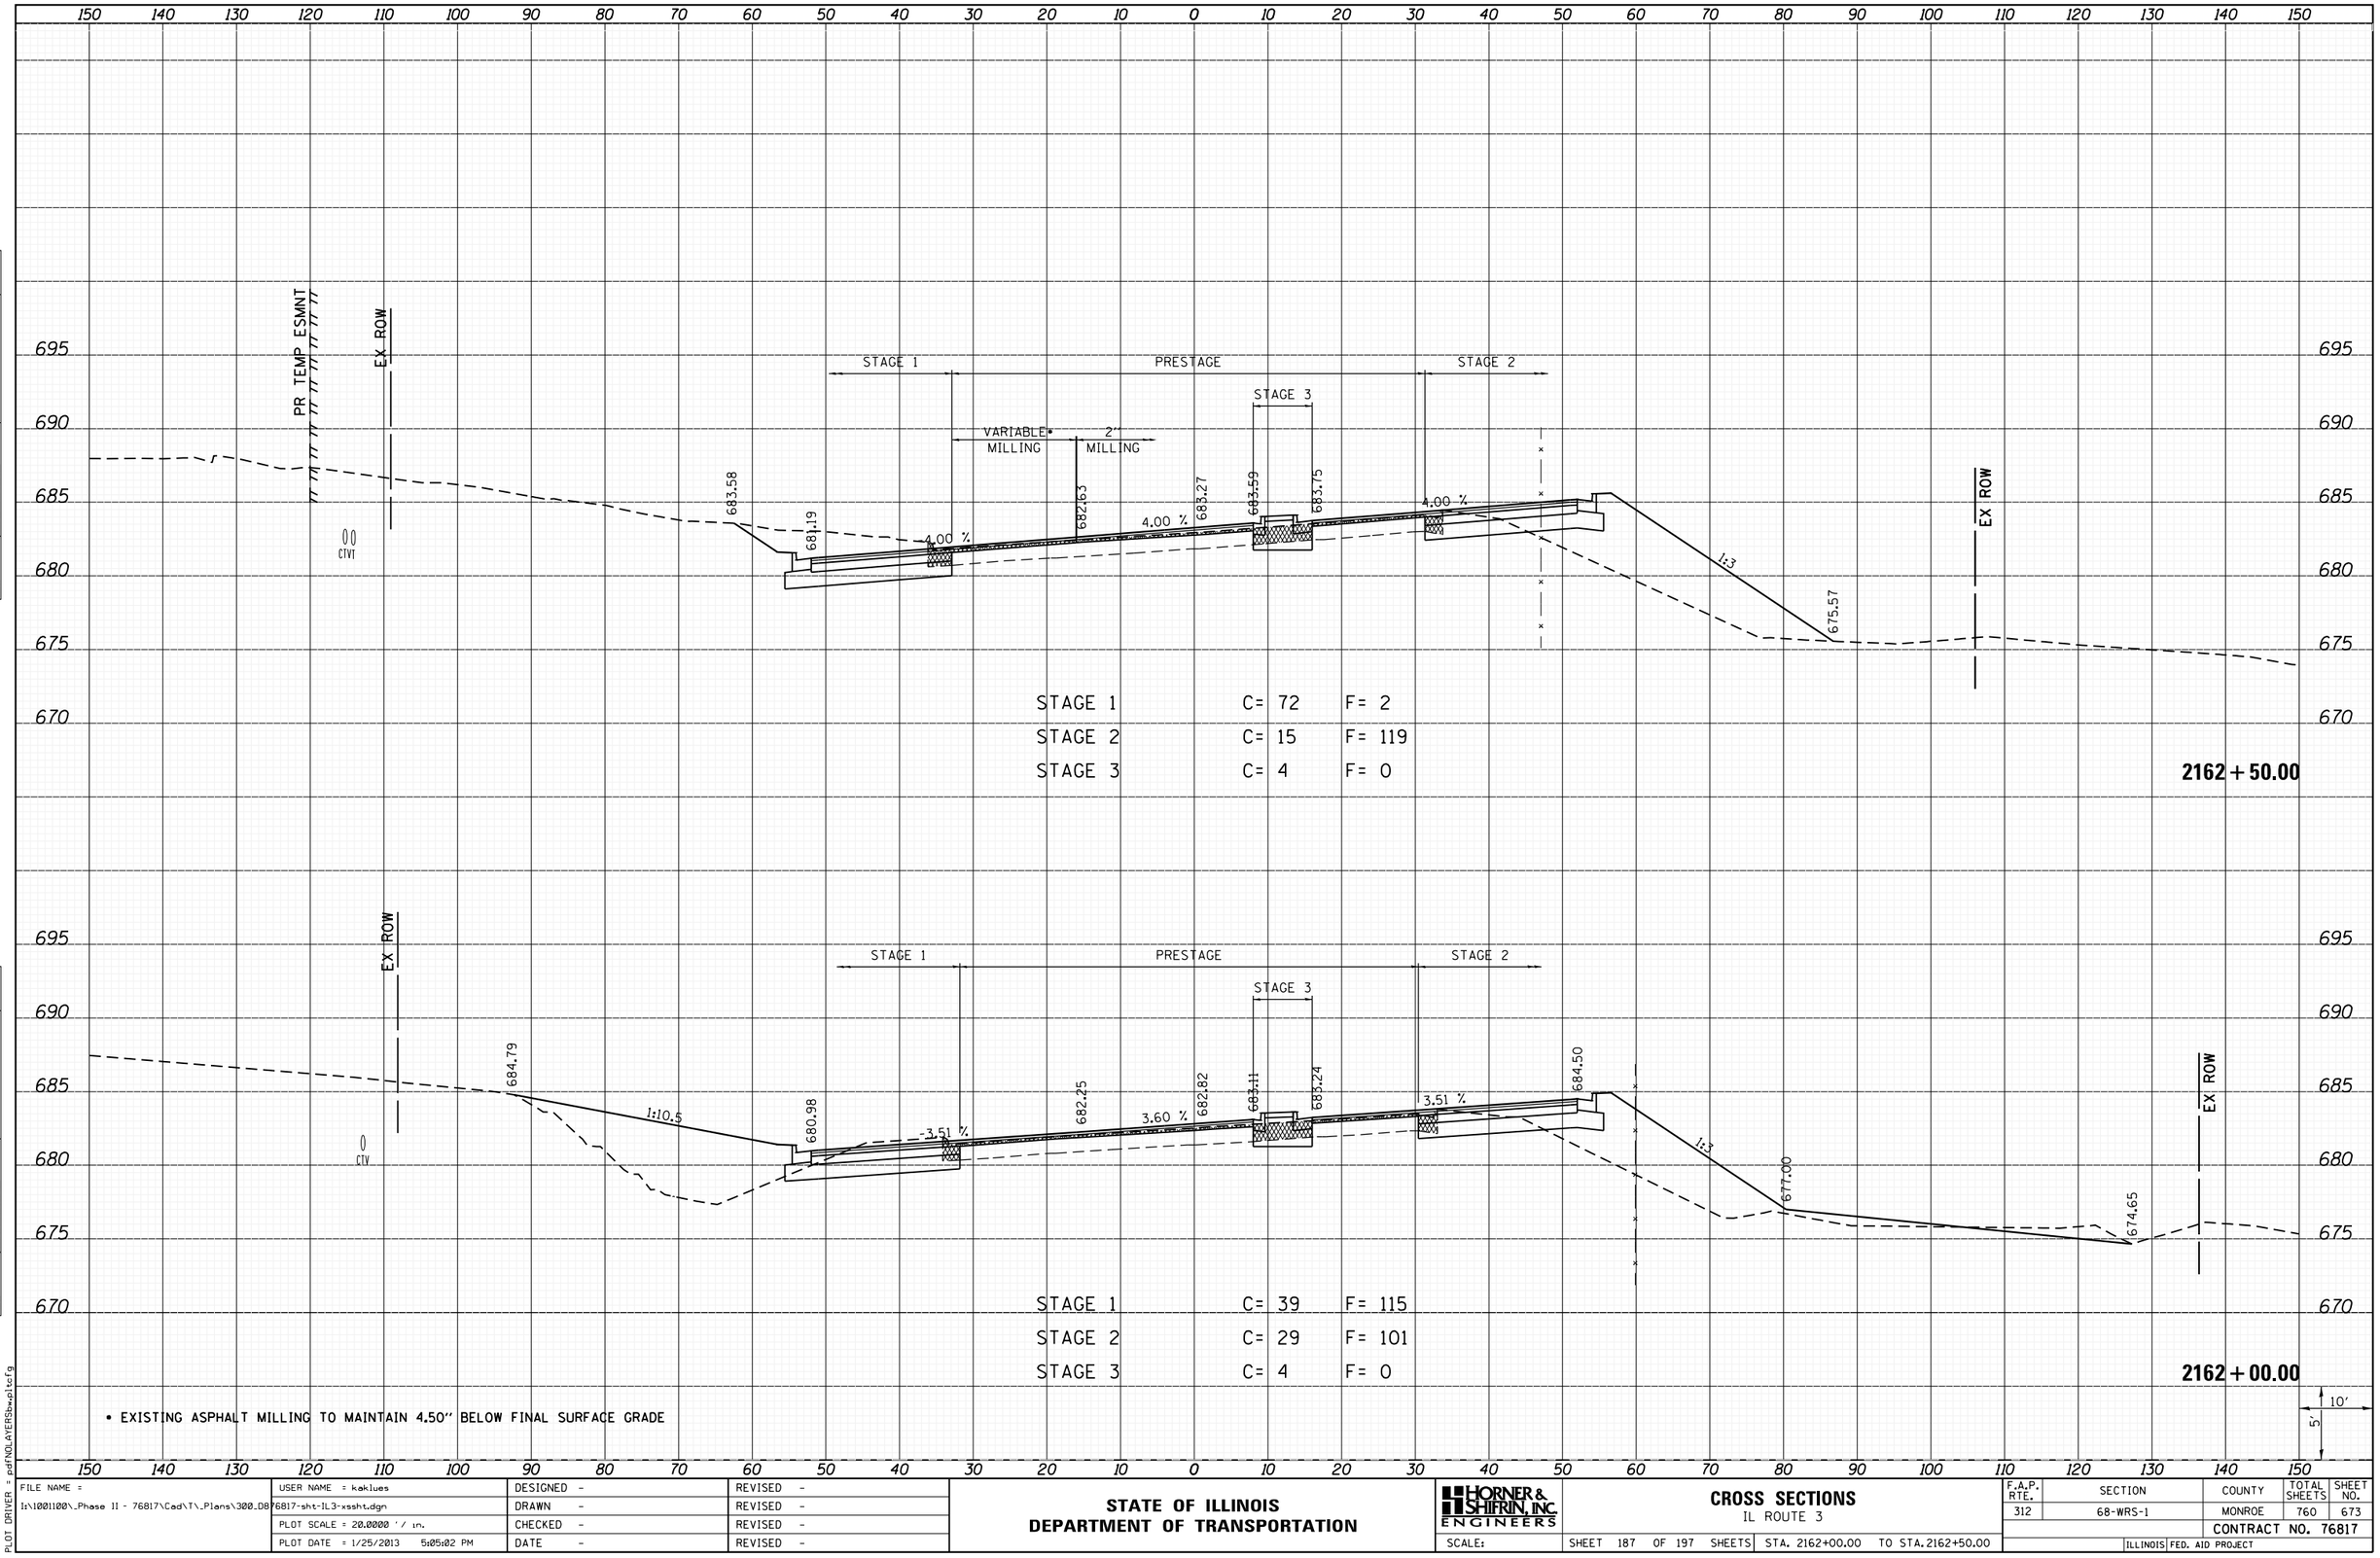

FINAL SURVEY	DATE	BY
NOTE BOOK	SURVEYED	
NO.	PLOTTED	
	TEMPLATE	
	AREAS	
	AREAS CHECKED	

ORIGINAL SURVEY	DATE	BY
NOTE BOOK	SURVEYED	
NO.	PLOTTED	
	TEMPLATE	
	AREAS	
	AREAS CHECKED	

LAST SAVED = 1/25/2013
PEN TABLE = V8i-Half.tbl
PLOT DRIVER = pdfNOLAYERSbw.pltcfg

FILE NAME = I:\1001100_Phase II - 76817\Cad\T_Plans\300_D8\76817-sht-IL3-xssht.dgn	USER NAME = kaklues	DESIGNED -	REVISED -
		DRAWN -	REVISED -
	PLOT SCALE = 20.0000 ' / in.	CHECKED -	REVISED -
	PLOT DATE = 1/25/2013 5:05:02 PM	DATE -	REVISED -

STATE OF ILLINOIS
DEPARTMENT OF TRANSPORTATION

HORNER & SHIFRIN, INC. ENGINEERS

CROSS SECTIONS
IL ROUTE 3

SCALE:

SHEET 187 OF 197 SHEETS | STA. 2162+00.00 TO STA. 2162+50.00

F.A.P. RTE.	SECTION	COUNTY	TOTAL SHEETS	SHEET NO.
312	68-WRS-1	MONROE	760	673
		CONTRACT NO. 76817		
	ILLINOIS FED. AID PROJECT			