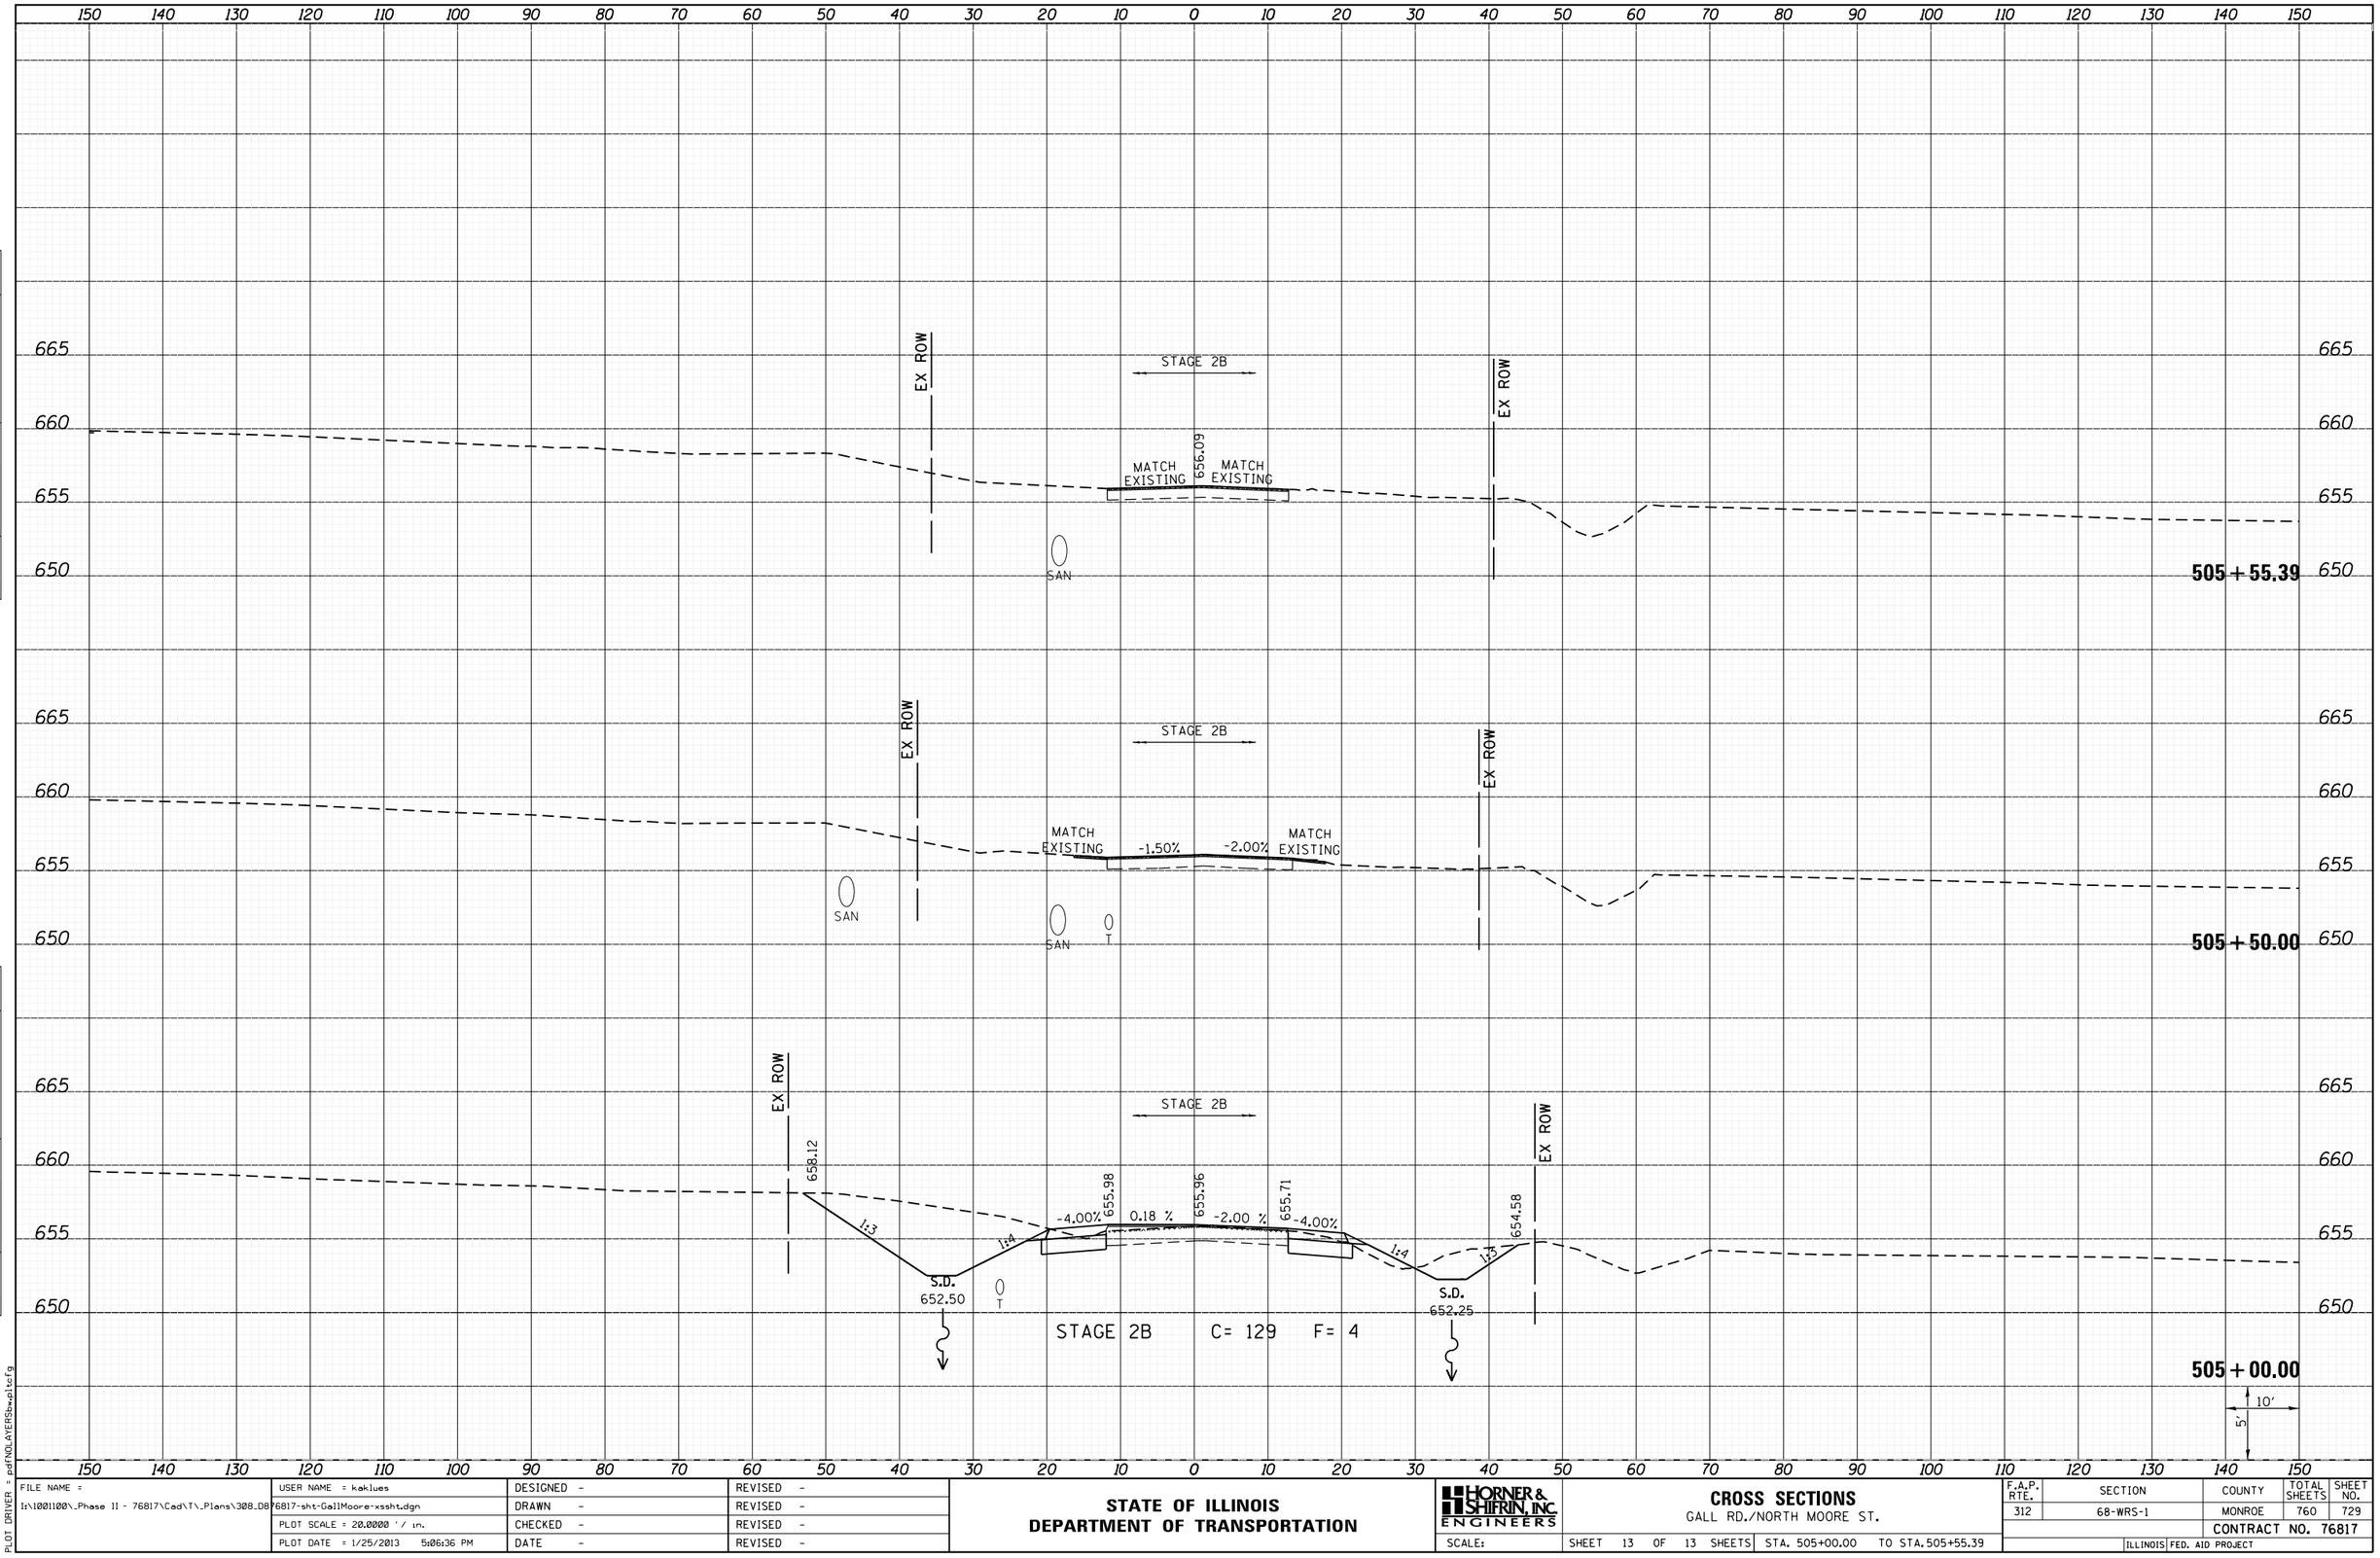

ORIGINAL SURVEY | NOTE BOOK | NO. | SURVEYED | PLOTTED | TEMPLATE | AREAS | AREAS CHECKED | BY | DATE

FINAL SURVEY | NOTE BOOK | NO. | SURVEYED | PLOTTED | TEMPLATE | AREAS | AREAS CHECKED | BY | DATE

LAST SAVED = 1/22/2013
PEN TABLE = V8i-Half.tbl
PLOT DRIVER = pdfNOLAYERSw.pltcfg

FILE NAME = I:\1001100_Phase II - 76817\Cad\T_Plans\308_D8_76817-sht-GallMoore-xssht.dgn	USER NAME = kaklues	DESIGNED -	REVISED -
		DRAWN -	REVISED -
	PLOT SCALE = 20.0000 ' / in.	CHECKED -	REVISED -
	PLOT DATE = 1/25/2013 5:06:36 PM	DATE -	REVISED -

STATE OF ILLINOIS
DEPARTMENT OF TRANSPORTATION

HORNER & SHIFRIN, INC. ENGINEERS

CROSS SECTIONS
GALL RD./NORTH MOORE ST.

SCALE: | SHEET 13 OF 13 SHEETS | STA. 505+00.00 | TO STA. 505+55.39

F.A.P. RTE.	SECTION	COUNTY	TOTAL SHEETS	SHEET NO.
312	68-WRS-1	MONROE	760	729
		CONTRACT NO. 76817		
	ILLINOIS FED. AID PROJECT			