| FINAL SURVEY | NOTE BOOK | NO. |
|---|---|---|
| SURVEYED | BY | |
| PLOTTED | | |
| TEMPLATE | | |
| AREAS | | |
| AREAS CHECKED | | DATE |

| ORIGINAL SURVEY | NOTE BOOK | NO. |
|---|---|---|
| SURVEYED | BY | |
| PLOTTED | | |
| TEMPLATE | | |
| AREAS | | |
| AREAS CHECKED | | DATE |

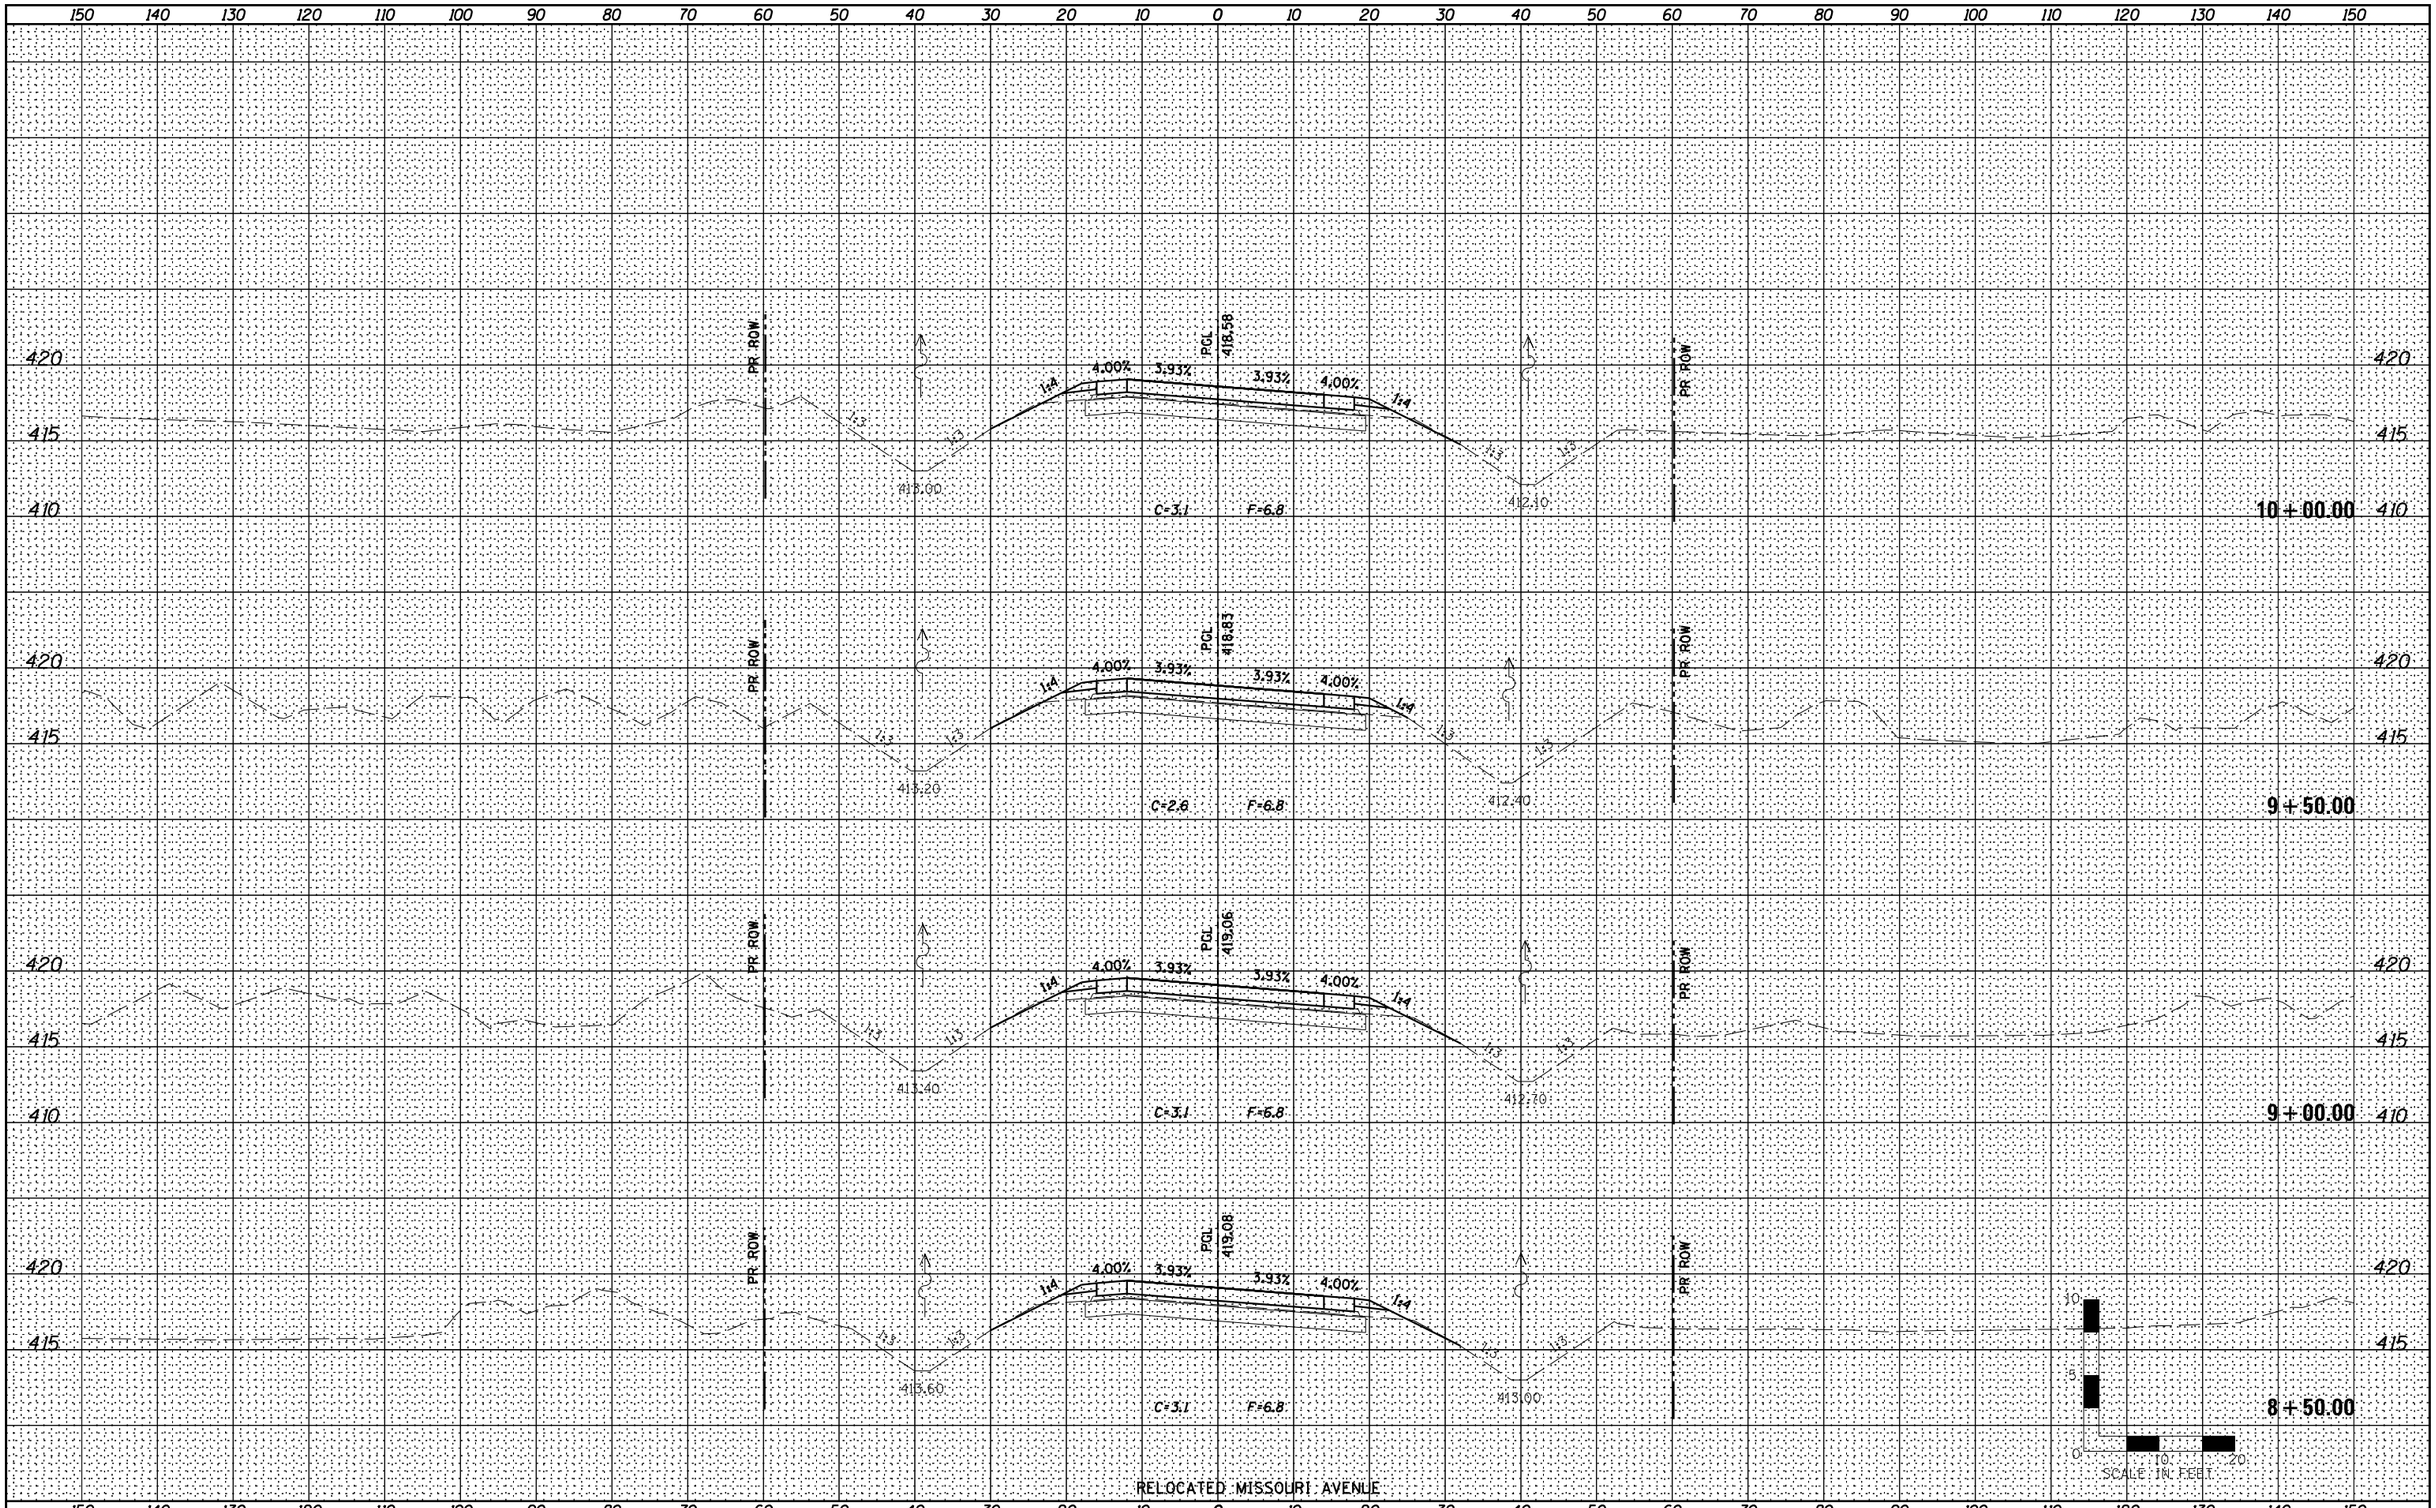


Farnsworth GROUP, INC.
2709 McGraw Drive
Bloomington, Illinois 61704
309/663-8435, 309/663-1571 fax

| | | |
|---|---|---|
| USER NAME = $USER$ | DESIGNED - JJO | REVISED - |
| | DRAWN - JJO | REVISED - |
| PLOT SCALE = $SCALE$ | CHECKED - PJM | REVISED - |
| PLOT DATE = $DATE$ | DATE - 03/20/13 | REVISED - |

**STATE OF ILLINOIS**
**DEPARTMENT OF TRANSPORTATION**

**RELOCATED MISSOURI AVENUE**
**CROSS SECTIONS**

SCALE: | SHEET NO. OF SHEETS | STA. 8+50.00 | TO STA. 10+00.00

| F.A.P RTE. | SECTION | COUNTY | TOTAL SHEETS | SHEET NO. |
|---|---|---|---|---|
| 788 | 520-1-2 | ST. CLAIR | 142 | 122 |
| | | CONTRACT NO. 76850 | | |
| | ILLINOIS FED. AID PROJECT | | | |