FINAL SURVEY	NOTE BOOK	NO.
SURVEYED	BY	DATE
PLOTTED		
TEMPLATE		
AREAS		
AREAS CHECKED		

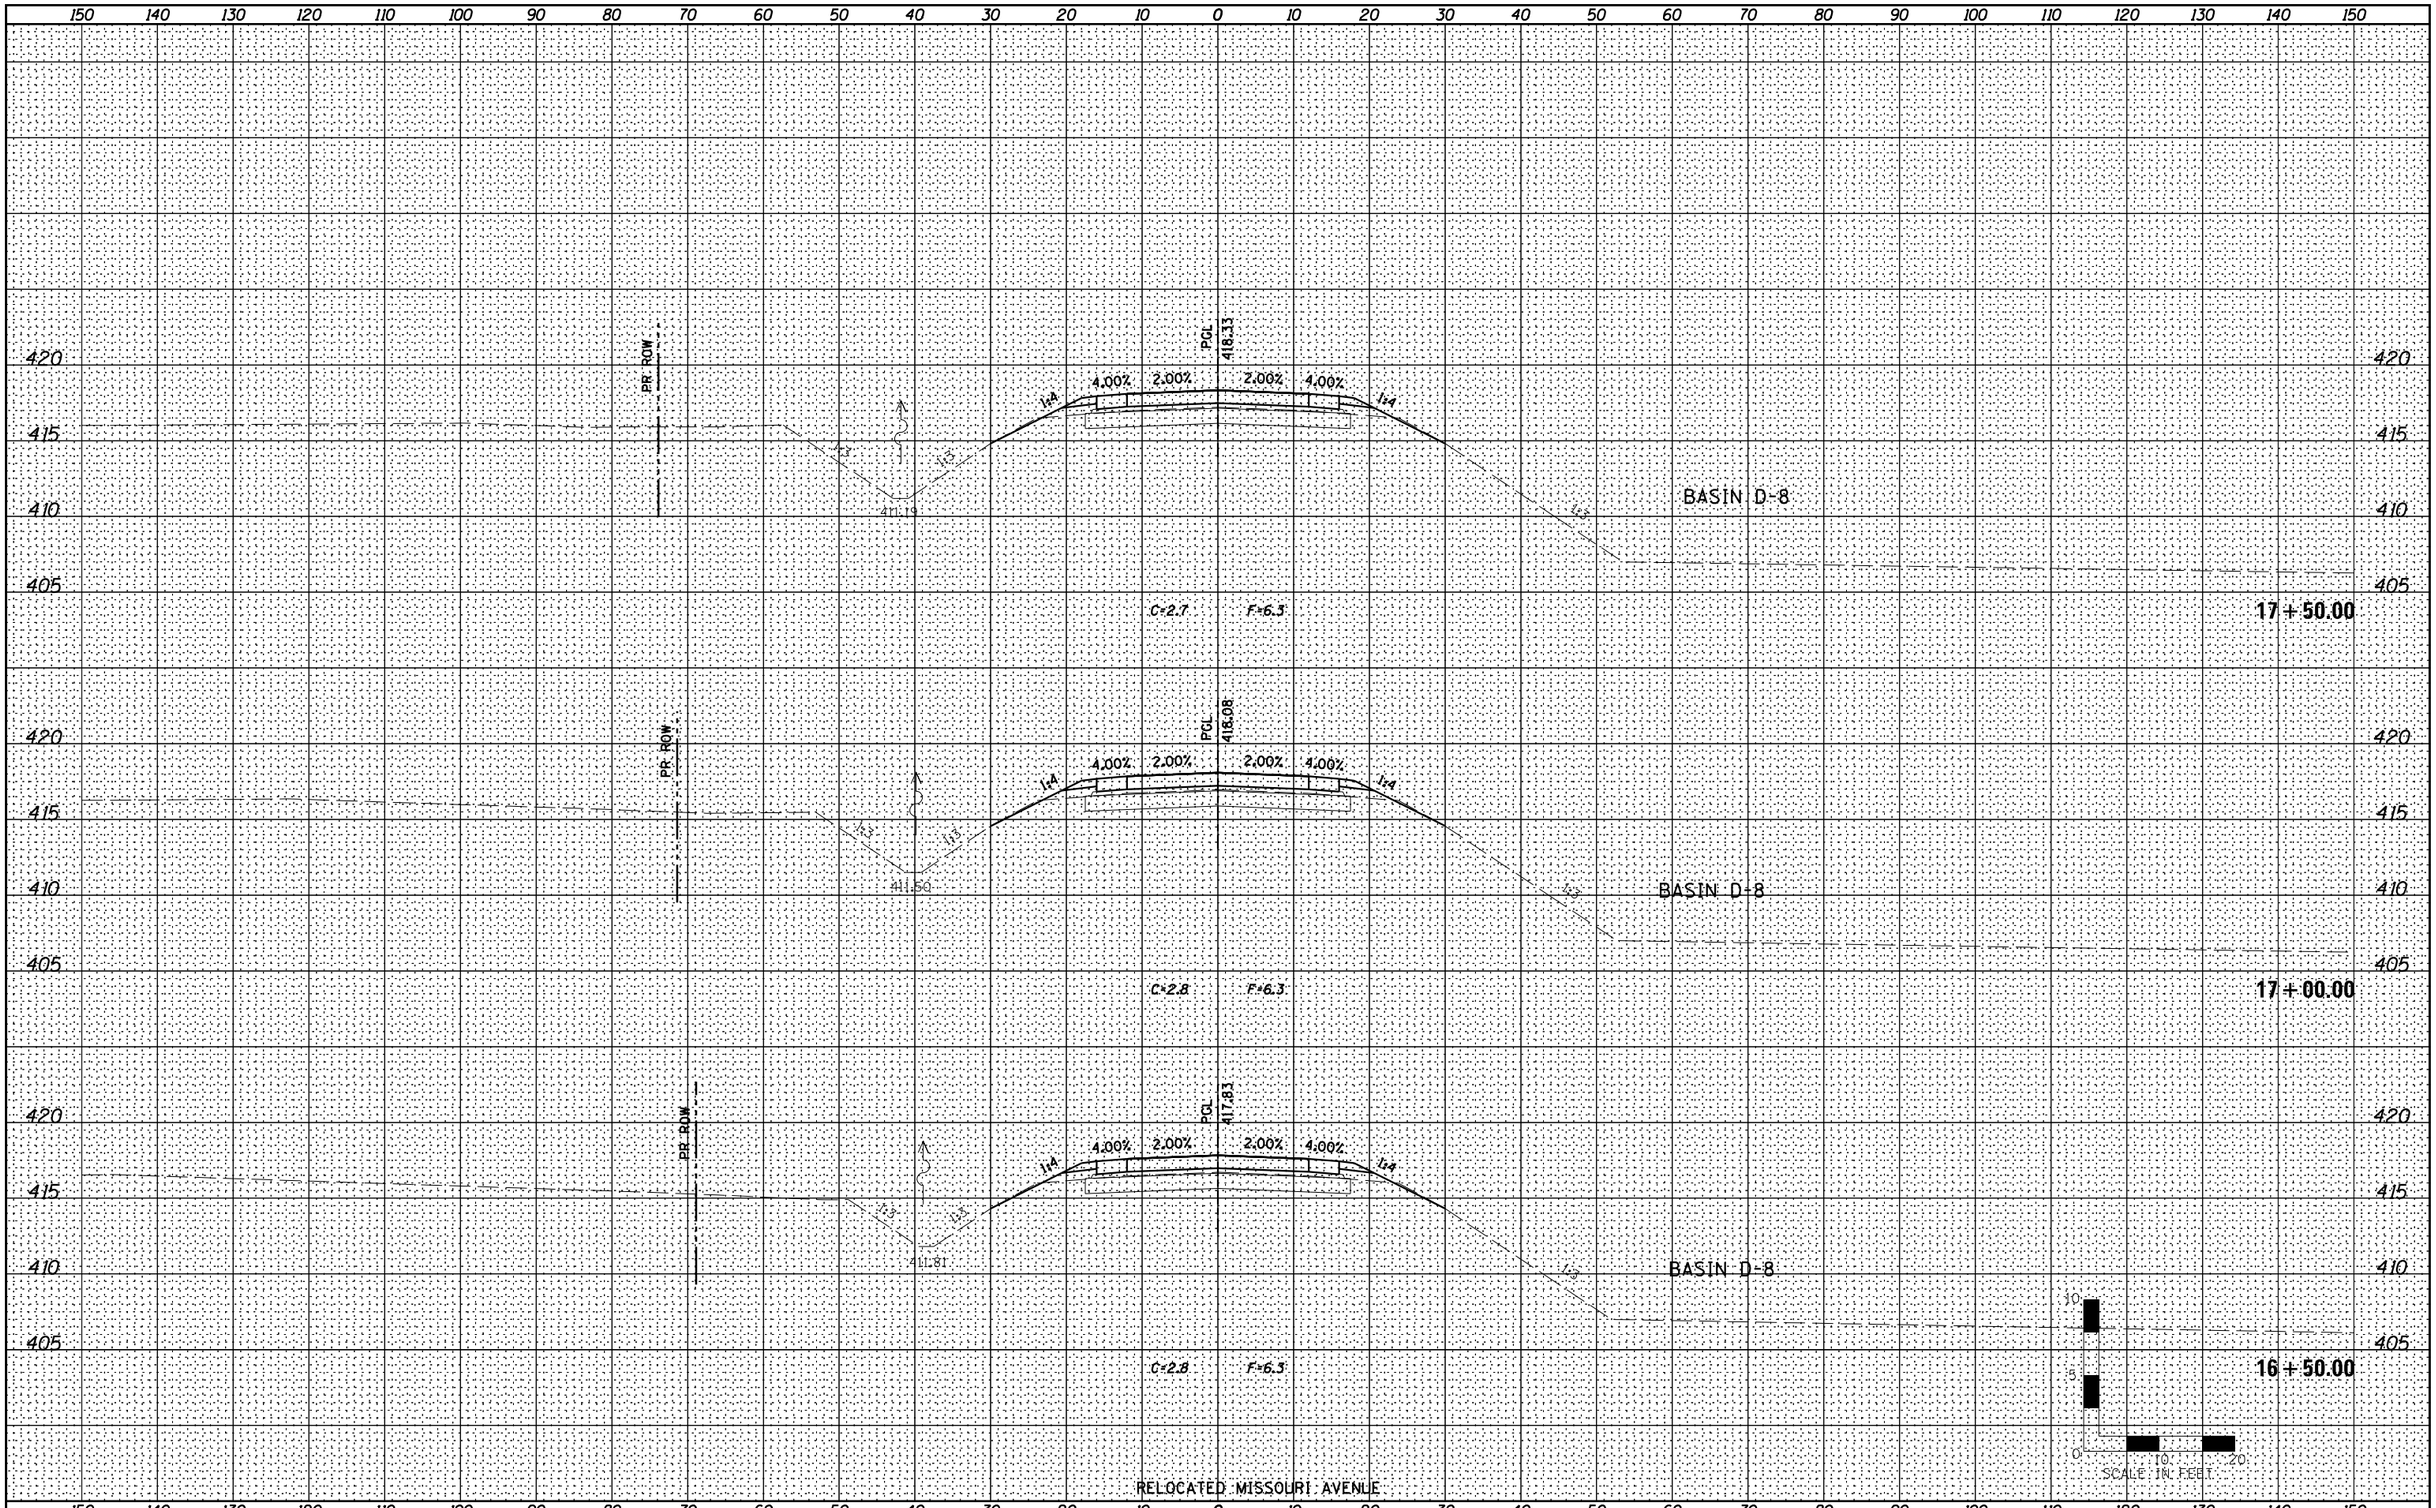

ORIGINAL SURVEY	NOTE BOOK	NO.
SURVEYED	BY	DATE
PLOTTED		
TEMPLATE		
AREAS		
AREAS CHECKED		

Farnsworth GROUP, INC.
2709 McGraw Drive
Bloomington, Illinois 61704
309/663-8435, 309/663-1571 fax

USER NAME = $USER$	DESIGNED - JJO	REVISED -
	DRAWN - JJO	REVISED -
PLOT SCALE = $SCALE$	CHECKED - PJM	REVISED -
PLOT DATE = $DATE$	DATE - 03/20/13	REVISED -

STATE OF ILLINOIS
DEPARTMENT OF TRANSPORTATION

RELOCATED MISSOURI AVENUE
CROSS SECTIONS

SCALE: | SHEET NO. OF SHEETS | STA. 16+50.00 TO STA. 17+50.00

F.A.P RTE.	SECTION	COUNTY	TOTAL SHEETS	SHEET NO.
788	520-1-2	ST. CLAIR	142	127
		CONTRACT NO. 76850		
	ILLINOIS FED. AID PROJECT			