| FINAL SURVEY | | BY | DATE |
|---|---|---|---|
| NOTE BOOK | SURVEYED | | |
| NO. | PLOTTED | | |
| | TEMPLATE | | |
| | AREAS | | |
| | AREAS CHECKED | | |

| ORIGINAL SURVEY | | BY | DATE |
|---|---|---|---|
| NOTE BOOK | SURVEYED | | |
| NO. | PLOTTED | | |
| | TEMPLATE | | |
| | AREAS | | |
| | AREAS CHECKED | | |

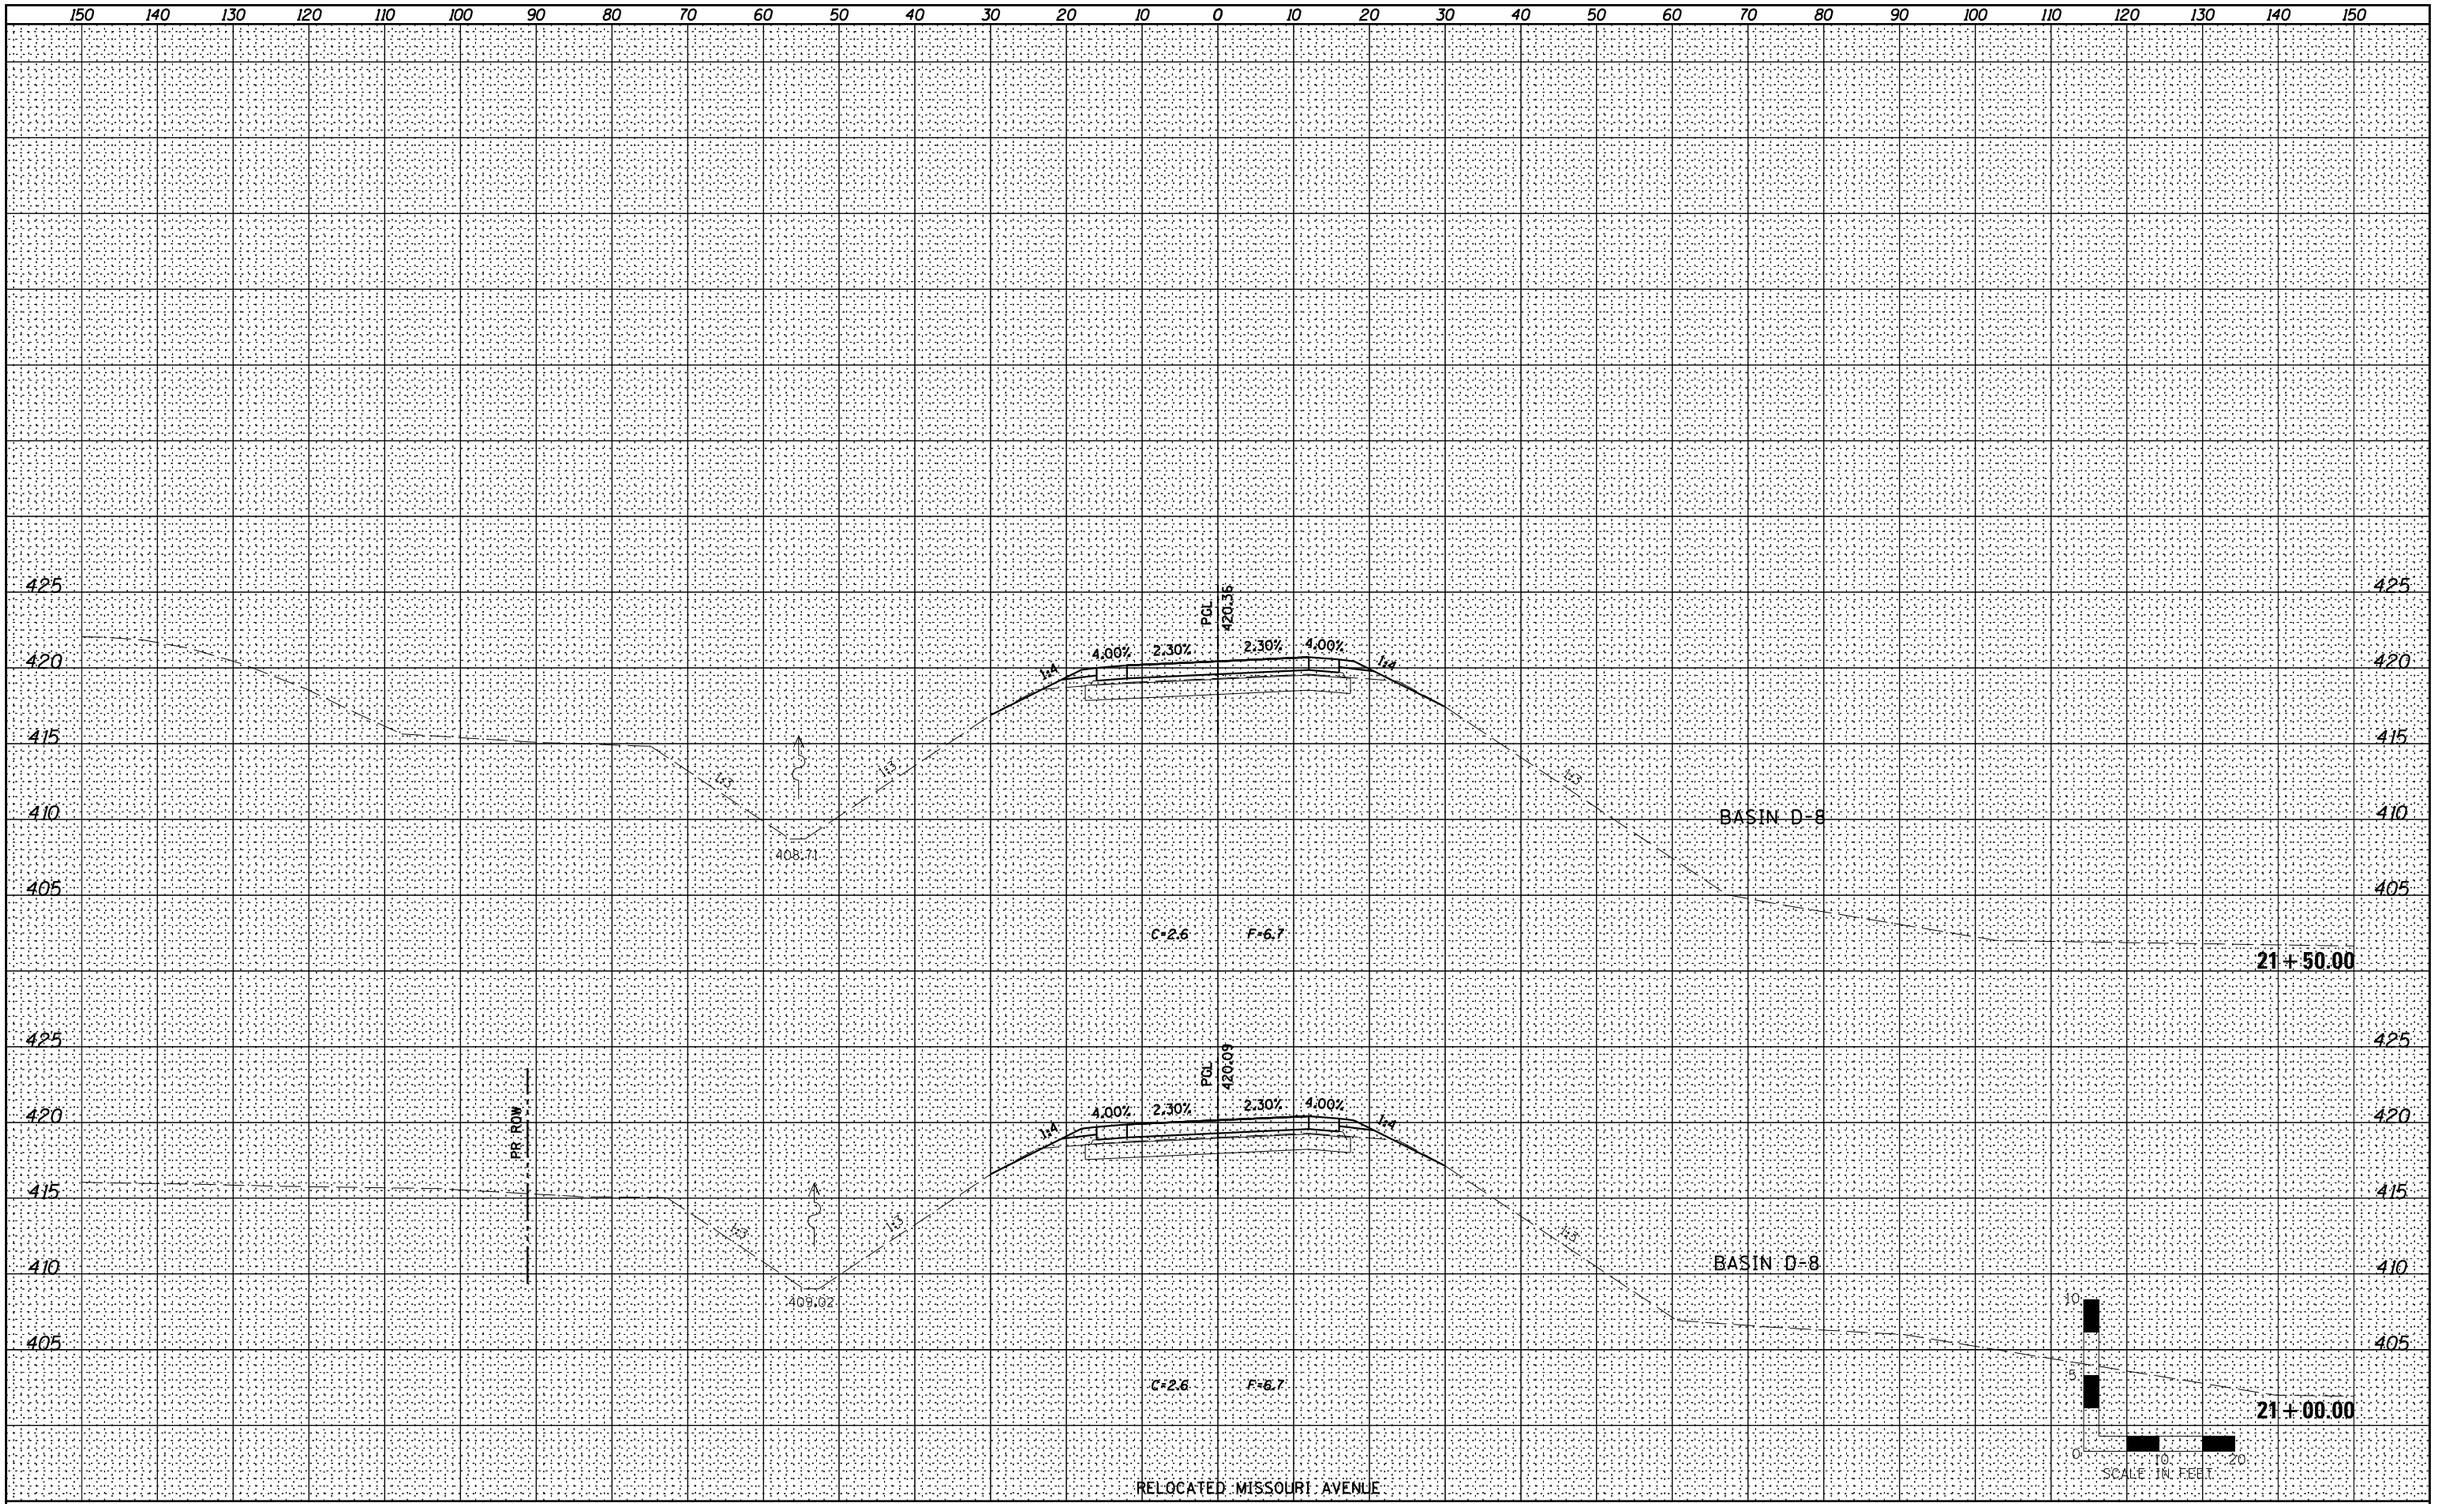


| | | | |
|---|---|---|---|
| Farnsworth GROUP, INC. 2709 McGraw Drive Bloomington, Illinois 61704 309/663-8435, 309/663-1571 fax | USER NAME = $USER$ | DESIGNED - JJO | REVISED - |
| | | DRAWN - JJO | REVISED - |
| | PLOT SCALE = $SCALE$ | CHECKED - PJM | REVISED - |
| | PLOT DATE = $DATE$ | DATE - 03/20/13 | REVISED - |

**STATE OF ILLINOIS**
**DEPARTMENT OF TRANSPORTATION**

**RELOCATED MISSOURI AVENUE**
**CROSS SECTIONS**

SCALE: | SHEET NO. OF SHEETS | STA. 21+00.00 TO STA. 21+50.00

| F.A.P RTE. | SECTION | COUNTY | TOTAL SHEETS | SHEET NO. |
|---|---|---|---|---|
| 788 | 520-1-2 | ST. CLAIR | 142 | 130 |
| | | CONTRACT NO. 76850 | | |
| | ILLINOIS FED. AID PROJECT | | | |