PLAN — SURVEYED | PLOTTED | DRAWN | CHECKED | ALIGNMENT CHECKED | RT. OF WAY CHECKED | CADD FILE NAME | NOTE BOOK | NO. | BY | DATE

PROFILE — SURVEYED | PLOTTED | DRAWN | CHECKED | BM. NOTED | STRUCTURE NO'S/TYP'S CHK'D | NOTE BOOK | NO. | BY | DATE

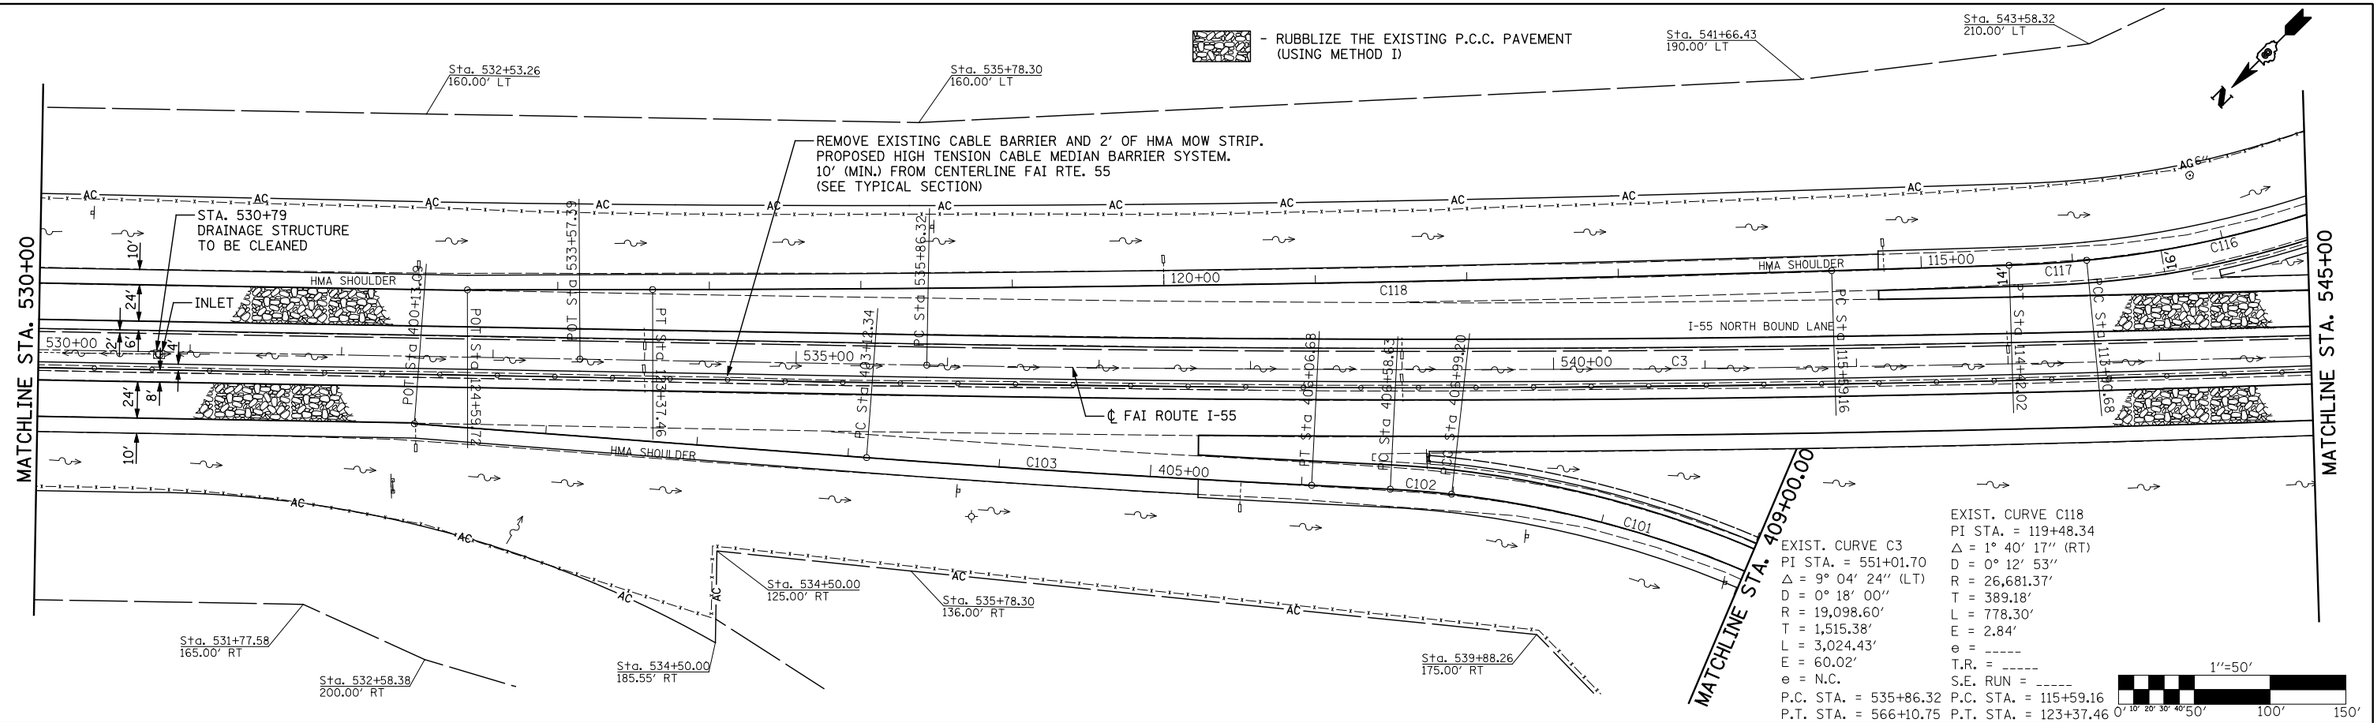

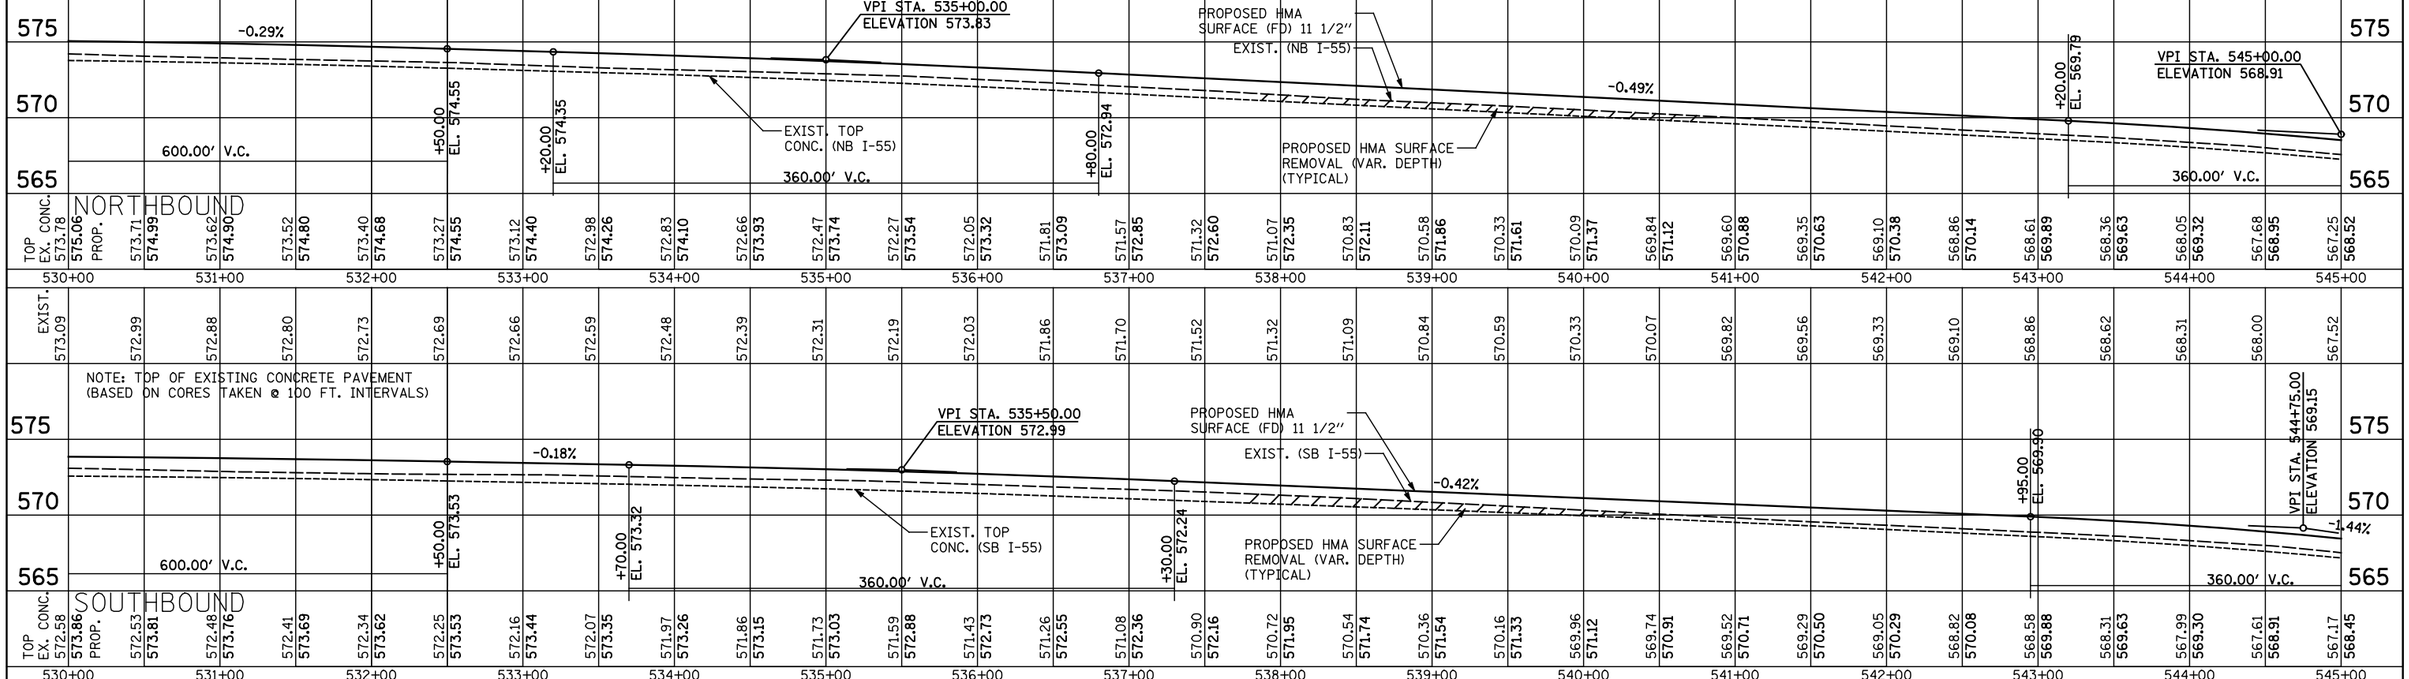

	530+00	531+00	532+00	533+00	534+00	535+00	536+00	537+00	538+00	539+00	540+00	541+00	542+00	543+00	544+00	545+00
EXIST.	574.21	574.06	573.95	573.85	573.75	573.64	573.47	573.30	573.16	573.04	572.90	572.75	572.53	572.29	572.05	571.80	571.50	571.21	570.99	570.76	570.51	570.25	570.00	569.74	569.46	569.19	568.94	568.69	568.37	568.02	567.57
TOP EX. CONC.	573.78	573.71	573.62	573.52	573.40	573.27	573.12	572.98	572.83	572.66	572.47	572.27	572.05	571.81	571.57	571.32	571.07	570.83	570.58	570.33	570.09	569.84	569.60	569.35	569.10	568.86	568.61	568.36	568.05	567.68	567.25
PROP.	575.06	574.99	574.90	574.80	574.68	574.55	574.40	574.26	574.10	573.93	573.74	573.54	573.32	573.09	572.85	572.60	572.35	572.11	571.86	571.61	571.37	571.12	570.88	570.63	570.38	570.14	569.89	569.63	569.32	568.95	568.52
EXIST.	573.09	572.99	572.88	572.80	572.73	572.69	572.66	572.59	572.48	572.39	572.31	572.19	572.03	571.86	571.70	571.52	571.32	571.09	570.84	570.59	570.33	570.07	569.82	569.56	569.33	569.10	568.86	568.62	568.31	568.00	567.52
TOP EX. CONC.	572.58	572.53	572.48	572.41	572.34	572.25	572.16	572.07	571.97	571.86	571.73	571.59	571.43	571.26	571.08	570.90	570.72	570.54	570.36	570.16	569.96	569.74	569.52	569.29	569.05	568.82	568.58	568.31	567.99	567.61	567.17
PROP.	573.86	573.81	573.76	573.69	573.62	573.53	573.44	573.35	573.26	573.15	573.03	572.88	572.73	572.55	572.36	572.16	571.95	571.74	571.54	571.33	571.12	570.91	570.71	570.50	570.29	570.08	569.88	569.63	569.30	568.91	568.45

FILE NAME = ...\cadd\D876D99-Sht-Plnprf2.dgn	USER NAME = $(USER)	DESIGNED -	REVISED -
		CHECKED -	REVISED -
Johnson, Depp & Quisenberry CONSULTING ENGINEERS Springfield, Illinois	PLOT SCALE = 100.0000 ' / IN.	DRAWN -	REVISED -
	PLOT DATE = 02/02/2012 17:34:02	CHECKED -	REVISED -

STATE OF ILLINOIS
DEPARTMENT OF TRANSPORTATION

FAI ROUTE 55 (I-55)

SCALE: 1" = 50' | SHEET NO. OF SHEETS | STA. 530+00 TO STA. 545+00

F.A.I. RTE.	SECTION	COUNTY	TOTAL SHEETS	SHEET NO.
55	60-(1,2)RS-3	MADISON	212	36
		CONTRACT NO. 76D99		
	ILLINOIS FED. AID PROJECT			